APPENDIX B

Interstate North Parkway at Windy Hill Road Resurfacing

Interstate North Parkway at Windy Hill Road Resurfacing

Resurfacing of the segment of Interstate North Parkway length is approximately 380 LF (approximate location from pavement joint to median bullnose).


Outside Lane has lane width of 11 LF, requiring 450 SY of full depth replacement.

Inside Lane has lane width of 11 LF, requiring 450 SY of 3.5” resurfacing.

Also requires replacement of approximately 425 LF of 10 FT sidewalk, and 8 x 30” TP 2 curb & gutter.


Outside lane (next to sidewalk) will require 3-foot of undercutting.

Both lanes will require geogrid reinforcement.

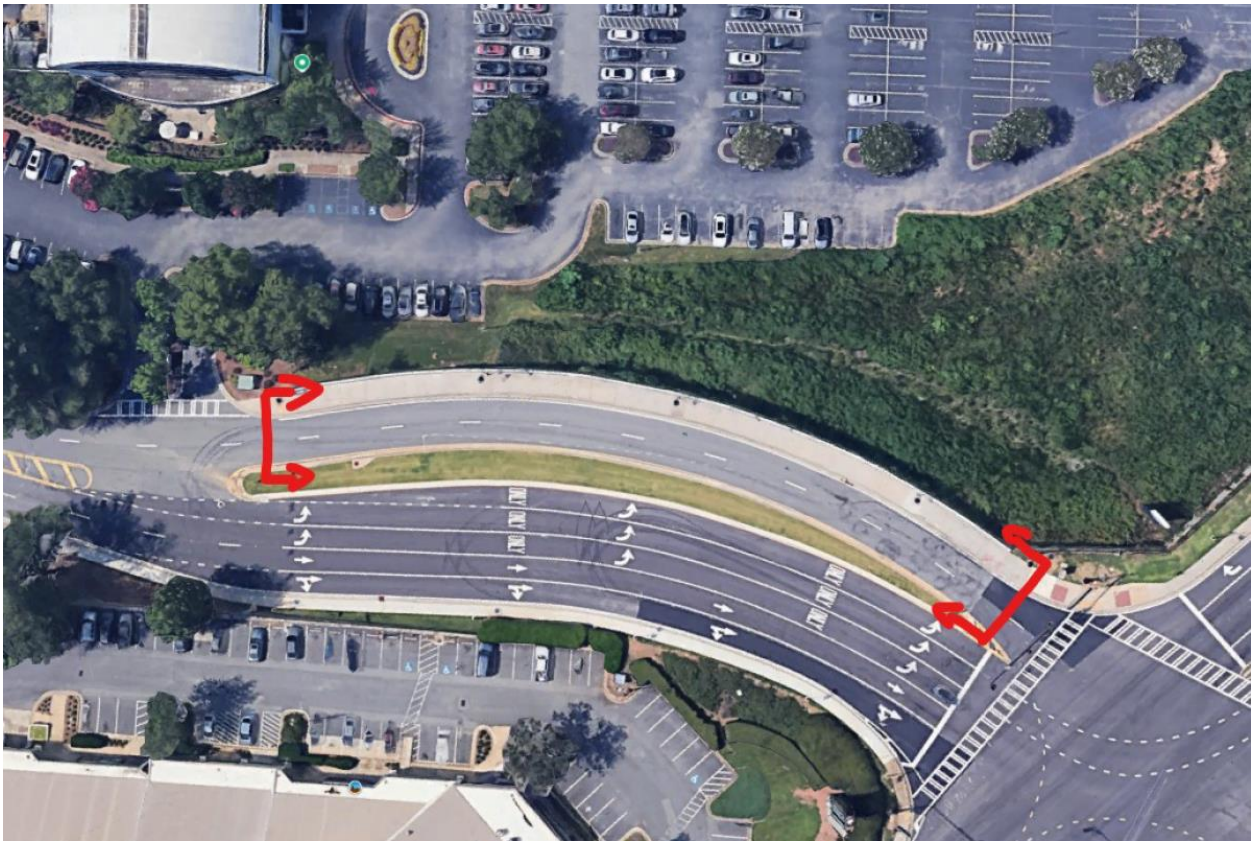

35 Mph.

			STATE	PROJECT NUMBER	SHEET NO.	TOTAL SHEETS
			GA	E4020	16	398

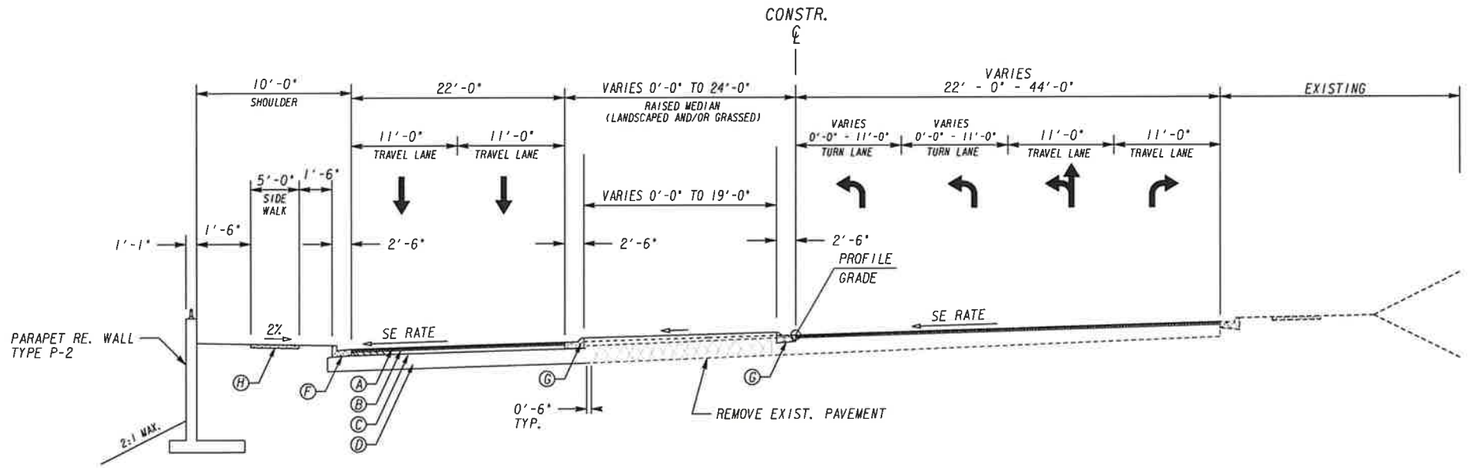

TYPICAL SECTION – 10

INTERSTATE NORTH PARKWAY
STA. 86+76 TO 93+50
N.T.S.

ROADWAY ITEMS

Ⓐ	RECYCLED ASPHALTIC CONCRETE 12.5 MM SUPERPAVE	165 LB/SY
Ⓑ	RECYCLED ASPHALTIC CONCRETE 19 MM SUPERPAVE	220 LB/SY
Ⓒ	RECYCLED ASPHALTIC CONCRETE 25 MM SUPERPAVE	660 LB/SY
Ⓓ	GRADED AGGREGATE BASE COURSE	12 IN
Ⓔ	RECYCLED ASPHALTIC CONCRETE LEVELING	AS REQ'D
Ⓕ	CONCRETE CURB & GUTTER, TYPE 2	8" x 30"
Ⓖ	CONCRETE CURB & GUTTER, TYPE 7	8" x 30"
Ⓗ	CONCRETE SIDEWALK	4 IN

Moreland Altobelli Associates, Inc.
2211 Beaver Ruin Road
Suite 190
Norcross, Georgia 30071
Telephone (770) 263-5945

REVISION DATES		


COBB COUNTY
DEPARTMENT OF TRANSPORTATION
OFFICE:

TYPICAL SECTIONS
WINDY HILL ROAD IMPROVEMENTS
INTERSTATE NORTH PKWY
STA. 86+76 TO 93+50

DRAWING No. 5-10

...\ccid1025\plans\cc1026ty10.dgn 6/23/2014 2:31:34 PM

STATE	PROJECT NUMBER	SHEET NO.	TOTAL SHEETS
GA	E4020	53	398

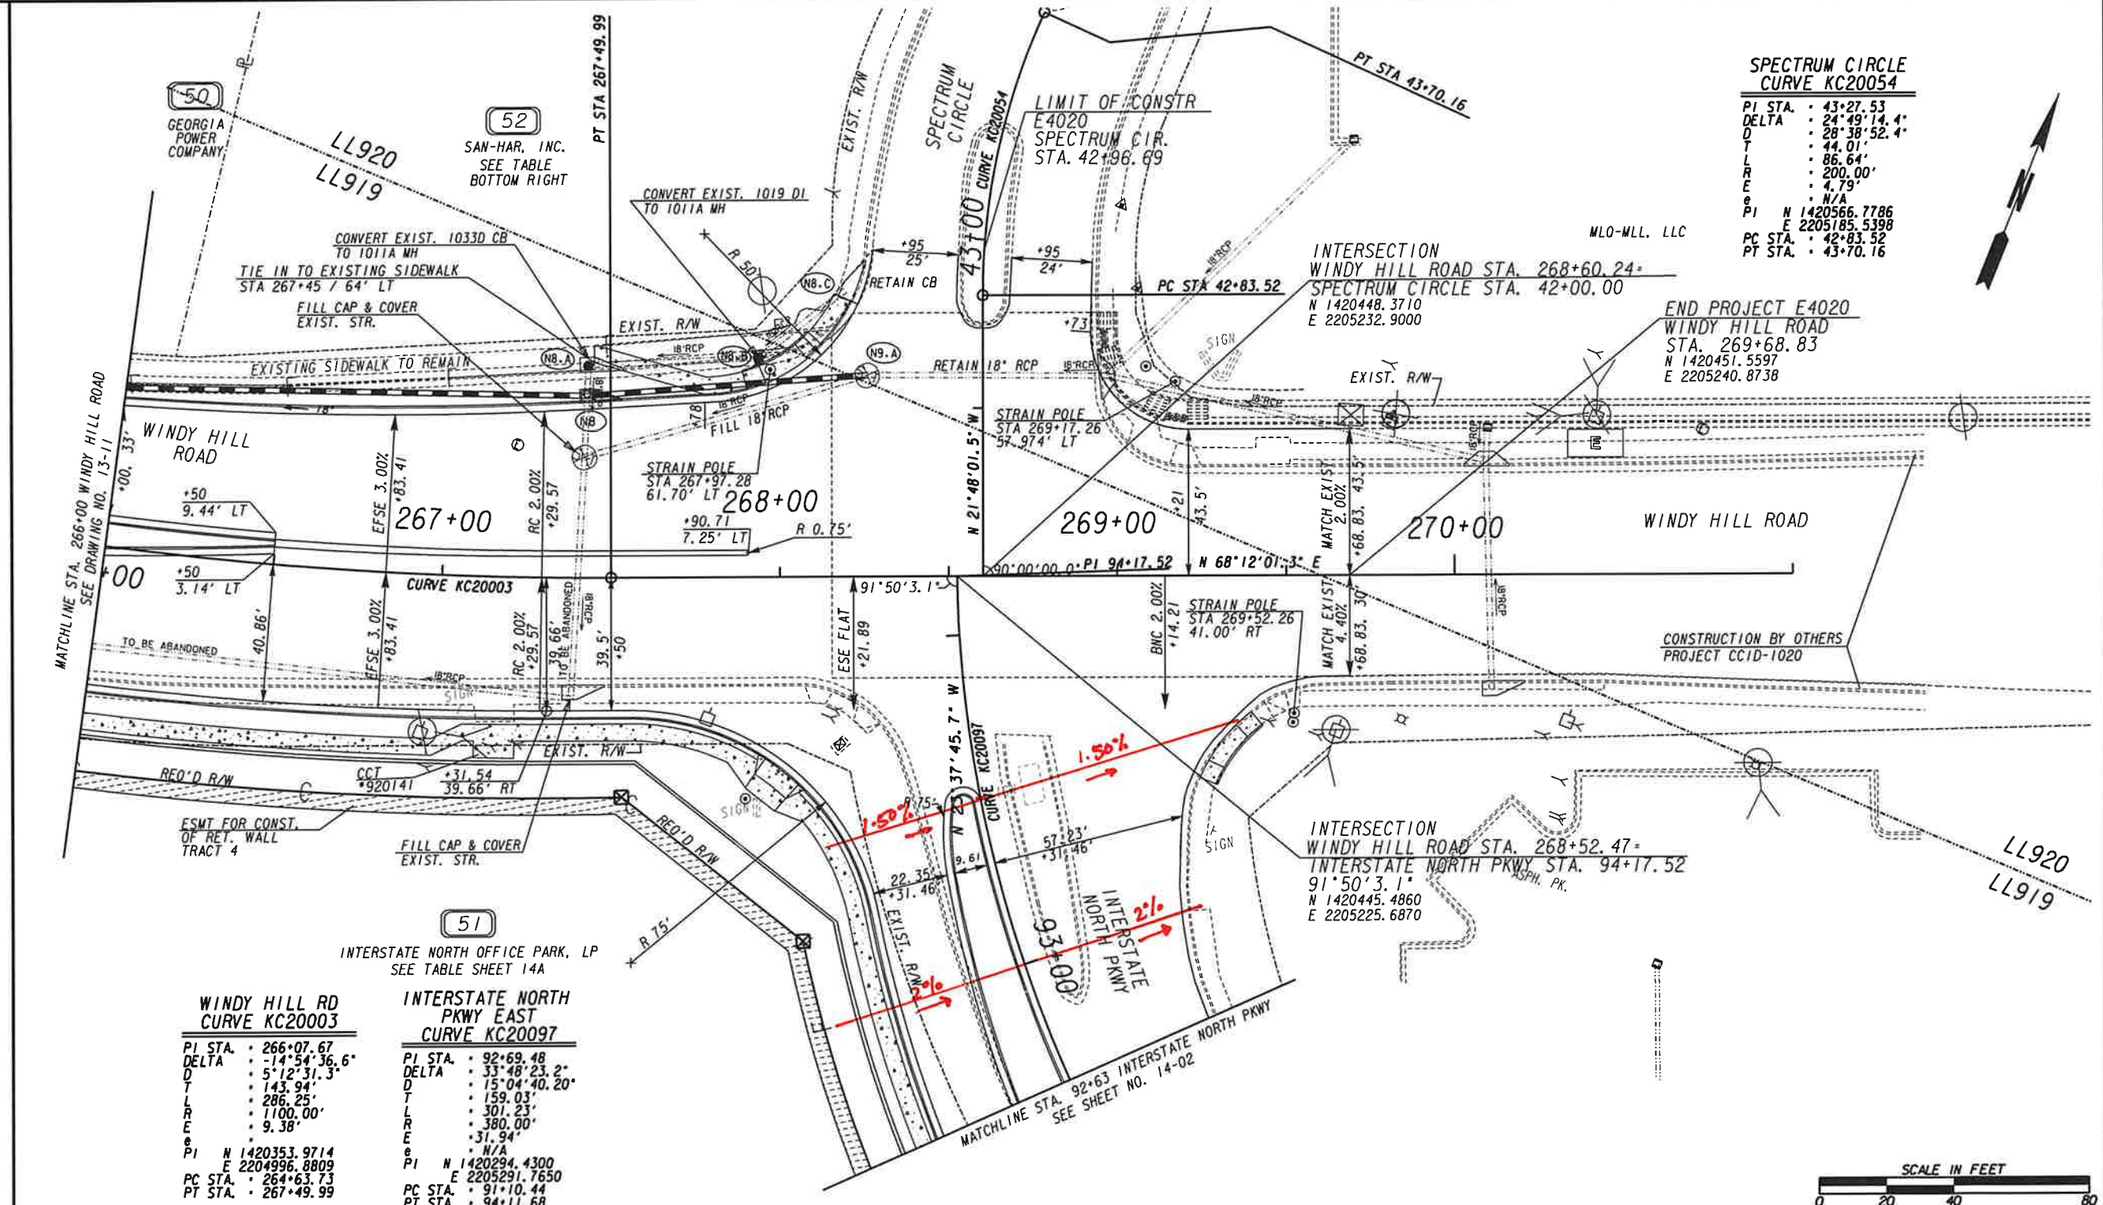

SPECTRUM CIRCLE CURVE KC20054

PI STA.	43+27.53
DELTA	24°49'14.4"
D	28°38'52.4"
T	44.01'
L	86.64'
R	200.00'
E	4.79'
e	N/A
PI	N 1420566.7786
	E 2205185.5398
PC STA.	42+83.52
PT STA.	43+70.16

WINDY HILL RD CURVE KC20003

PI STA.	266+07.67
DELTA	-14°54'36.6"
D	5°12'31.3"
T	143.94'
L	286.25'
R	1100.00'
E	9.38'
e	
PI	N 1420353.9714
	E 2204996.8809
PC STA.	264+63.73
PT STA.	267+49.99

INTERSTATE NORTH PKWY EAST CURVE KC20097

PI STA.	92+69.48
DELTA	33°48'23.2"
D	15°04'40.20"
T	159.03'
L	301.23'
R	380.00'
E	31.94'
e	N/A
PI	N 1420294.4300
	E 2205291.7650
PC STA.	91+10.44
PT STA.	94+11.68

PROPERTY AND EXISTING R/W LINE
REQUIRED R/W LINE
CONSTRUCTION LIMITS ----C---F----
EASEMENT FOR CONSTR & MAINTENANCE OF SLOPES
EASEMENT FOR CONSTR OF SLOPES
EASEMENT FOR CONSTR OF DRIVES

BEGIN LIMIT OF ACCESS.....BLA
END LIMIT OF ACCESS.....ELA
LIMIT OF ACCESS
R/W AND LIMIT OF ACCESS
EXISTING R/W LINE

MORELAND-ALTOBELLI ASSOC., INC.
(770) 263-5945

DESIGN BY:
DRAWN BY:
CHECKED BY:
SUPERVISED BY: BRAD HALE P.E.

REVISION DATES

COBB COUNTY
DEPARTMENT OF TRANSPORTATION
OFFICE:


MAINLINE PLAN
WINDY HILL ROAD IMPROVEMENTS

WINDY HILL ROAD
STA. 266+00 TO 271+00

DRAWING No. 13-12

...\ccid1025\plans\cc1026cp12.dgn 6/23/2014 2:10:38 PM

STATE	PROJECT NUMBER	SHEET NO.	TOTAL SHEETS
GA	E4020	55	398

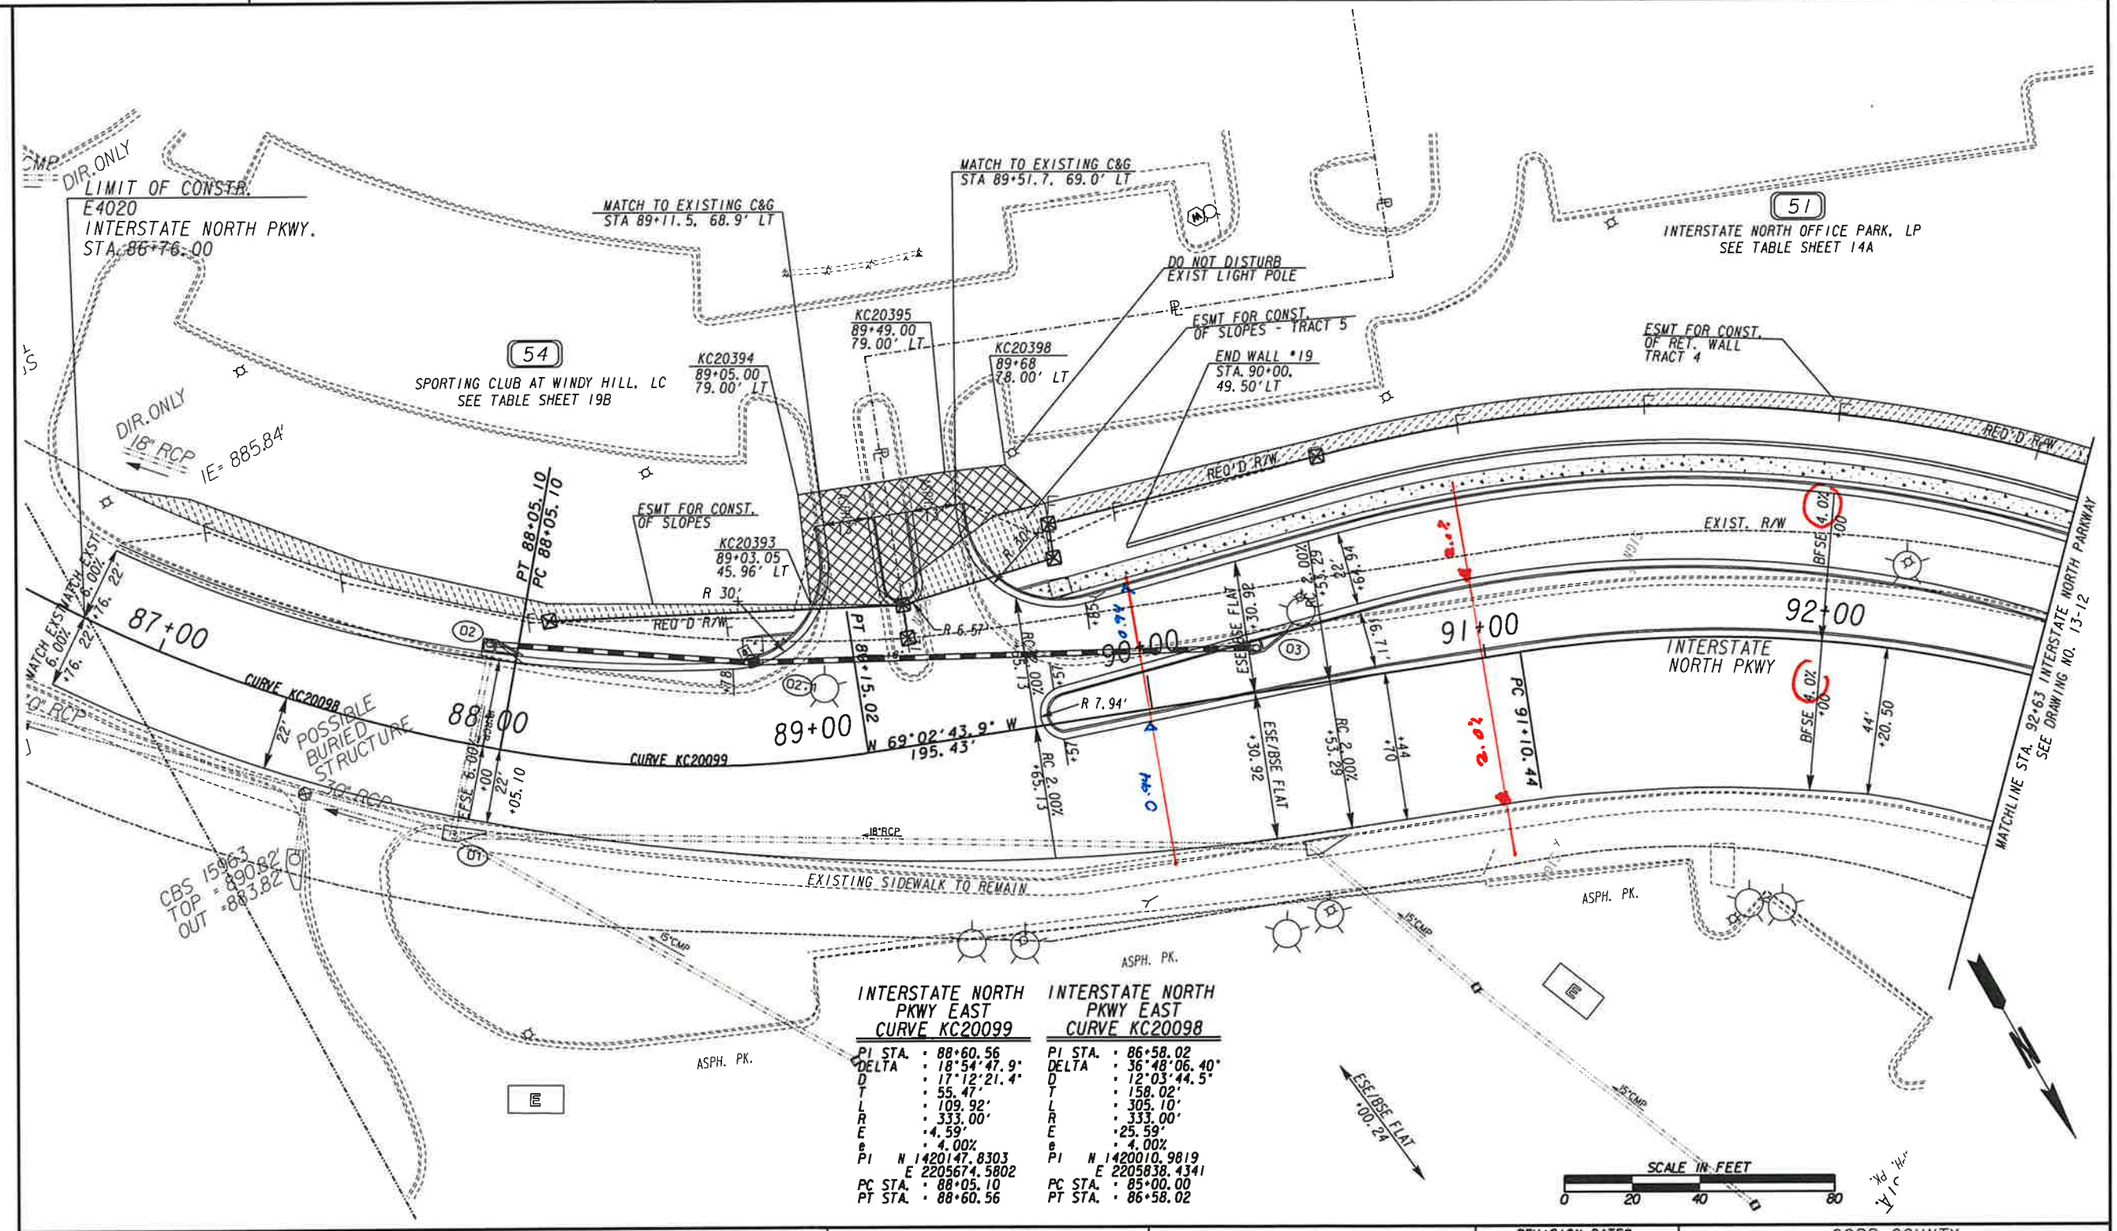

INTERSTATE NORTH PKWY EAST CURVE KC20099		INTERSTATE NORTH PKWY EAST CURVE KC20098	
PI STA.	88+60.56	PI STA.	86+58.02
DELTA	18°54'47.9"	DELTA	36°48'06.40"
D	17°12'21.4"	D	12°03'44.5"
T	55.47'	T	158.02'
L	109.92'	L	305.10'
R	333.00'	R	333.00'
E	4.59'	E	25.59'
e	4.00%	e	4.00%
PI	N 1420147.8303 E 2205674.5802	PI	N 1420010.9819 E 2205838.4341
PC STA.	88+05.10	PC STA.	85+00.00
PT STA.	88+60.56	PT STA.	86+58.02

PROPERTY AND EXISTING R/W LINE	
REQUIRED R/W LINE	
CONSTRUCTION LIMITS	----C---F----
EASEMENT FOR CONSTR & MAINTENANCE OF SLOPES	
EASEMENT FOR CONSTR OF SLOPES	
EASEMENT FOR CONSTR OF DRIVES	

BEGIN LIMIT OF ACCESS	BLA
END LIMIT OF ACCESS	ELA
LIMIT OF ACCESS	
R/W AND LIMIT OF ACCESS	
EXISTING R/W LINE	

COBB COUNTY STATE OF GEORGIA 1832

MORELAND-ALTOBELLI ASSOC., INC.
(770) 263-5945

DESIGN BY:	
DRAWN BY:	
CHECKED BY:	
SUPERVISED BY: BRAD HALE P.E.	

REVISION DATES		

COBB COUNTY
DEPARTMENT OF TRANSPORTATION
OFFICE:

CROSSROAD PLAN
WINDY HILL ROAD IMPROVEMENTS

INTERSTATE NORTH PKWY
STA. 85+50 TO 92+70


DRAWING No. 14-02

...\CCID1025\Plans\CC1026XR02.dgn 6/23/2014 2:16:57 PM

DATE$$$ TIME$$$ PRF DGN

$USER$ $$PENTABLE$$

STATE	PROJECT NUMBER	SHEET NO.	TOTAL SHEETS
GA	CCID-1026	127	398

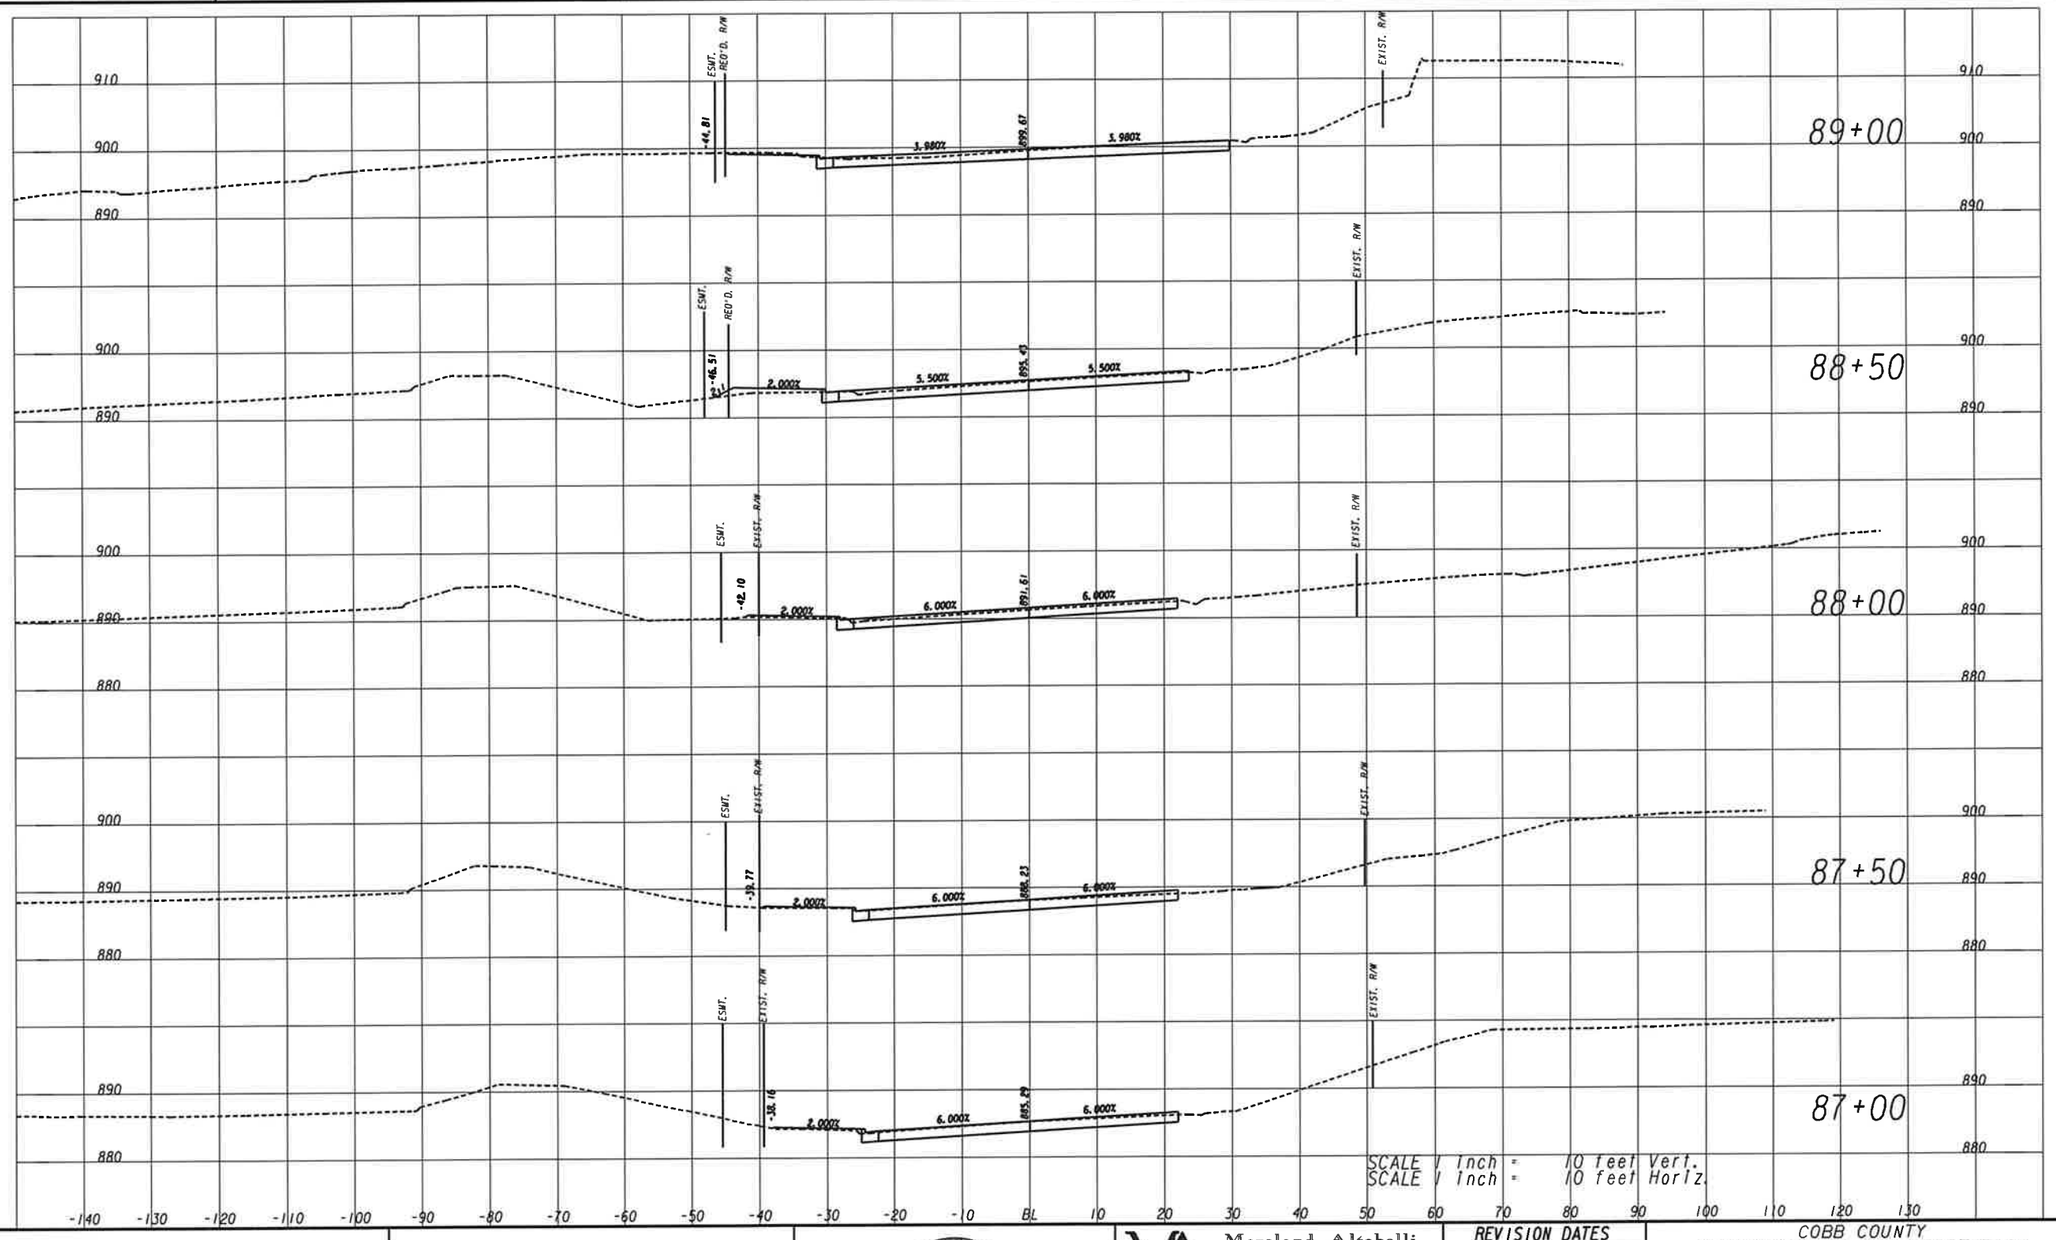

Moreland Altobelli Associates, Inc.
(770) 263-5945

DESIGNED BY:
DRAWN BY:
CHECKED BY:
SUPERVISED BY:

REVISION DATES

COBB COUNTY
DEPARTMENT OF TRANSPORTATION
OFFICE:

EARTHWORK CROSS SECTIONS
WINDY HILL ROAD IMPROVEMENTS

INTERSTATE NORTH PKWY
STA. 87+00 TO 89+00

DRAWING No. 23-27


3/1/2007 GPLN

...\ccid1025\plans\cc1026xs17.dgn 6/23/2014 3:14:08 PM

DATE$$$ TIME$$$ PRF DGN

$USER$ $$PENTABLE$$

STATE	PROJECT NUMBER	SHEET NO.	TOTAL SHEETS
GA	CCID-1026	128	398

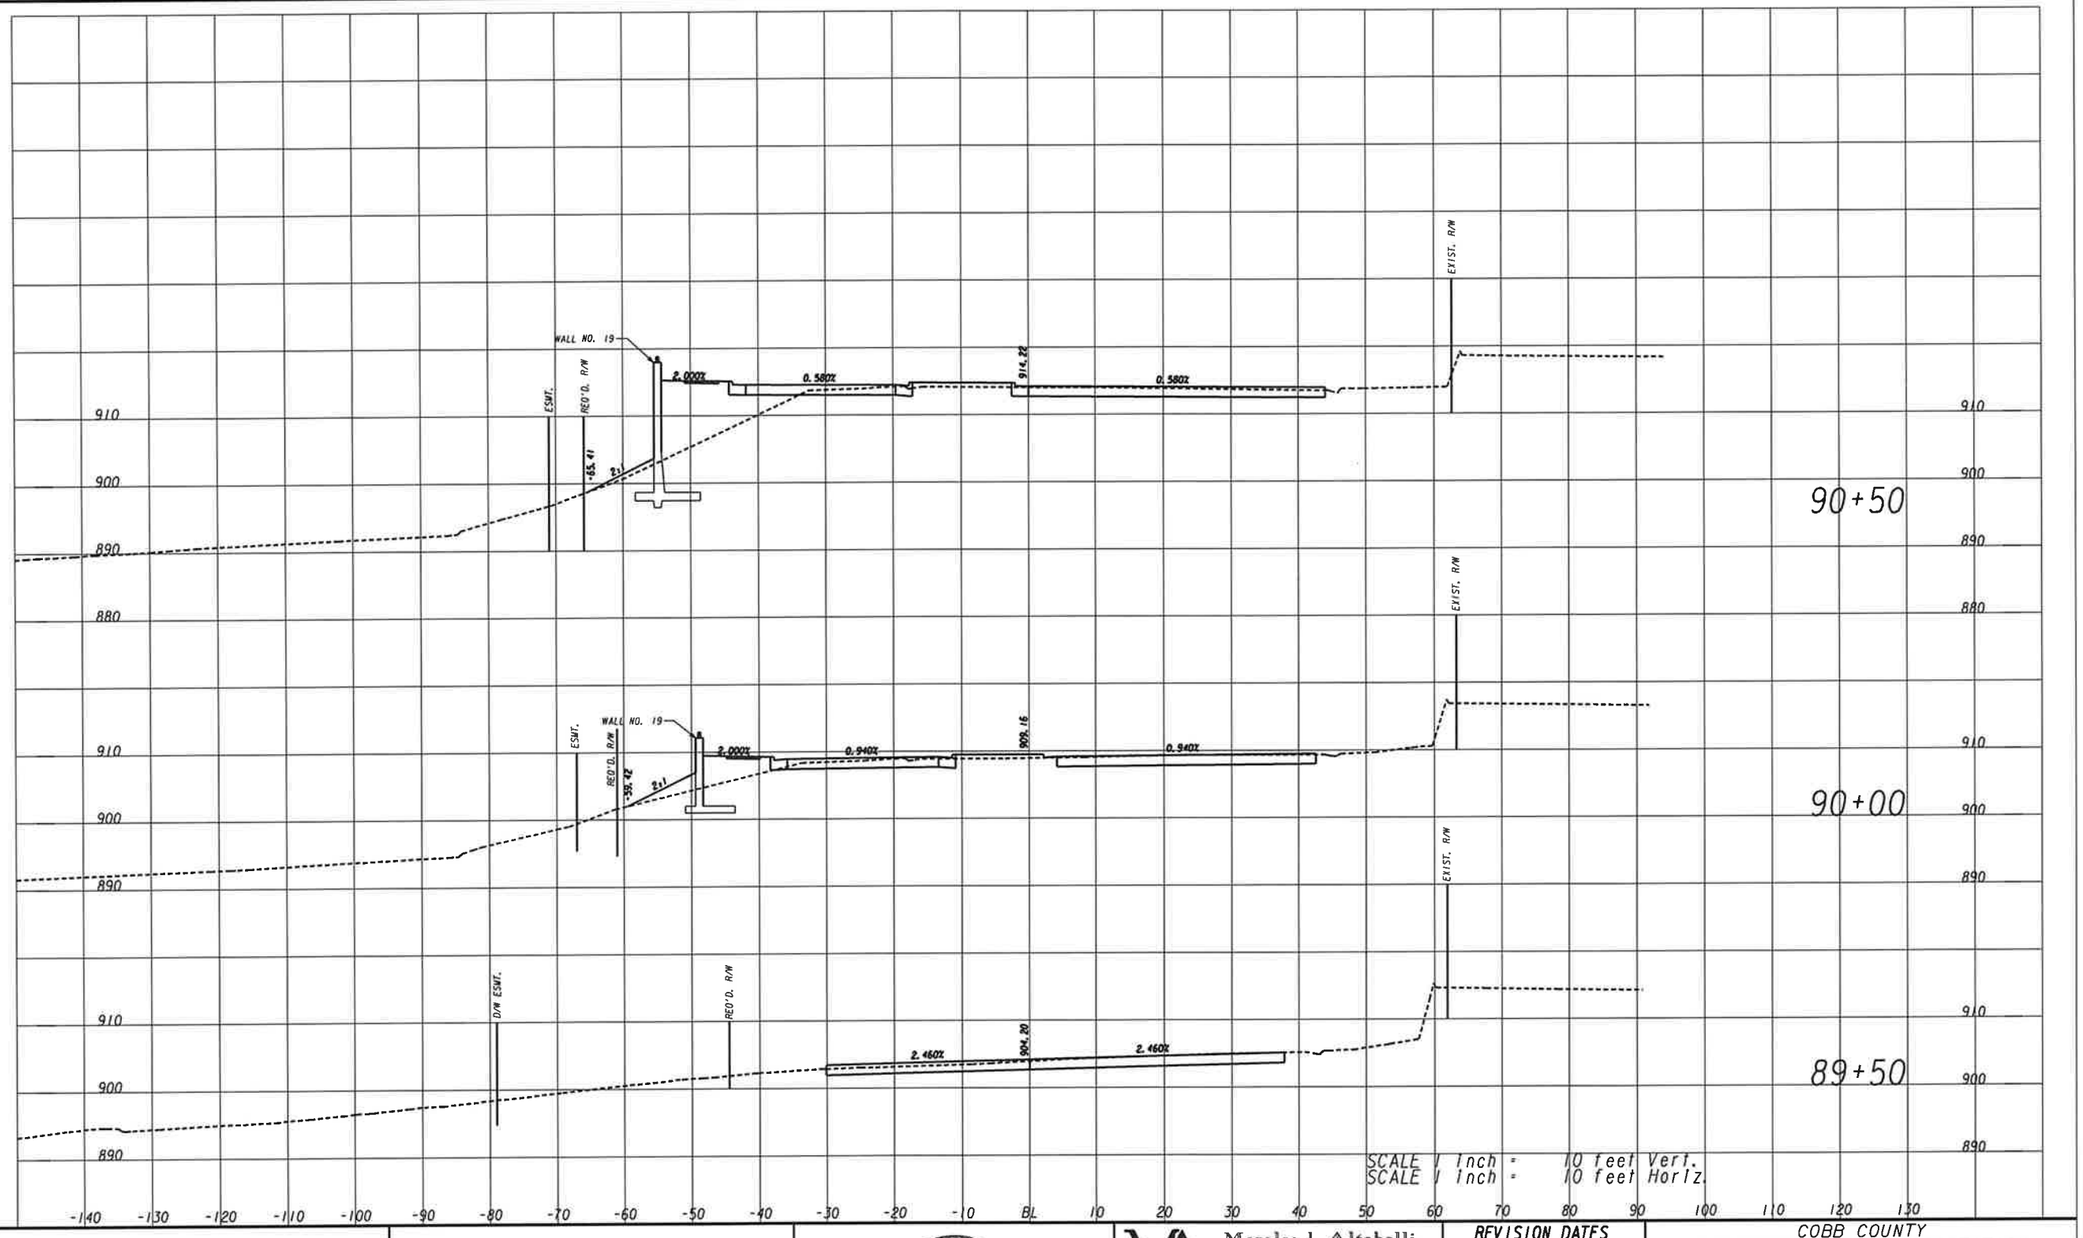

Moreland Altobelli Associates, Inc.
(770) 263-5945

DESIGNED BY:
DRAWN BY:
CHECKED BY:
SUPERVISED BY:

REVISION DATES		

COBB COUNTY
DEPARTMENT OF TRANSPORTATION
OFFICE:

EARTHWORK CROSS SECTIONS
WINDY HILL ROAD IMPROVEMENTS


INTERSTATE NORTH PKWY
STA. 89+50 TO 90+50

DRAWING No. 23-28

3/14/2007 GPLW

...\ccid1025\plans\cc1026xs17.dgn 6/23/2014 3:14:13 PM

DATE$$S	TIME$$S	PRF	DGN	STATE	PROJECT NUMBER	SHEET NO.	TOTAL SHEETS
$USER$		$$PENTABLE$$		GA	CCID-1026	129	398

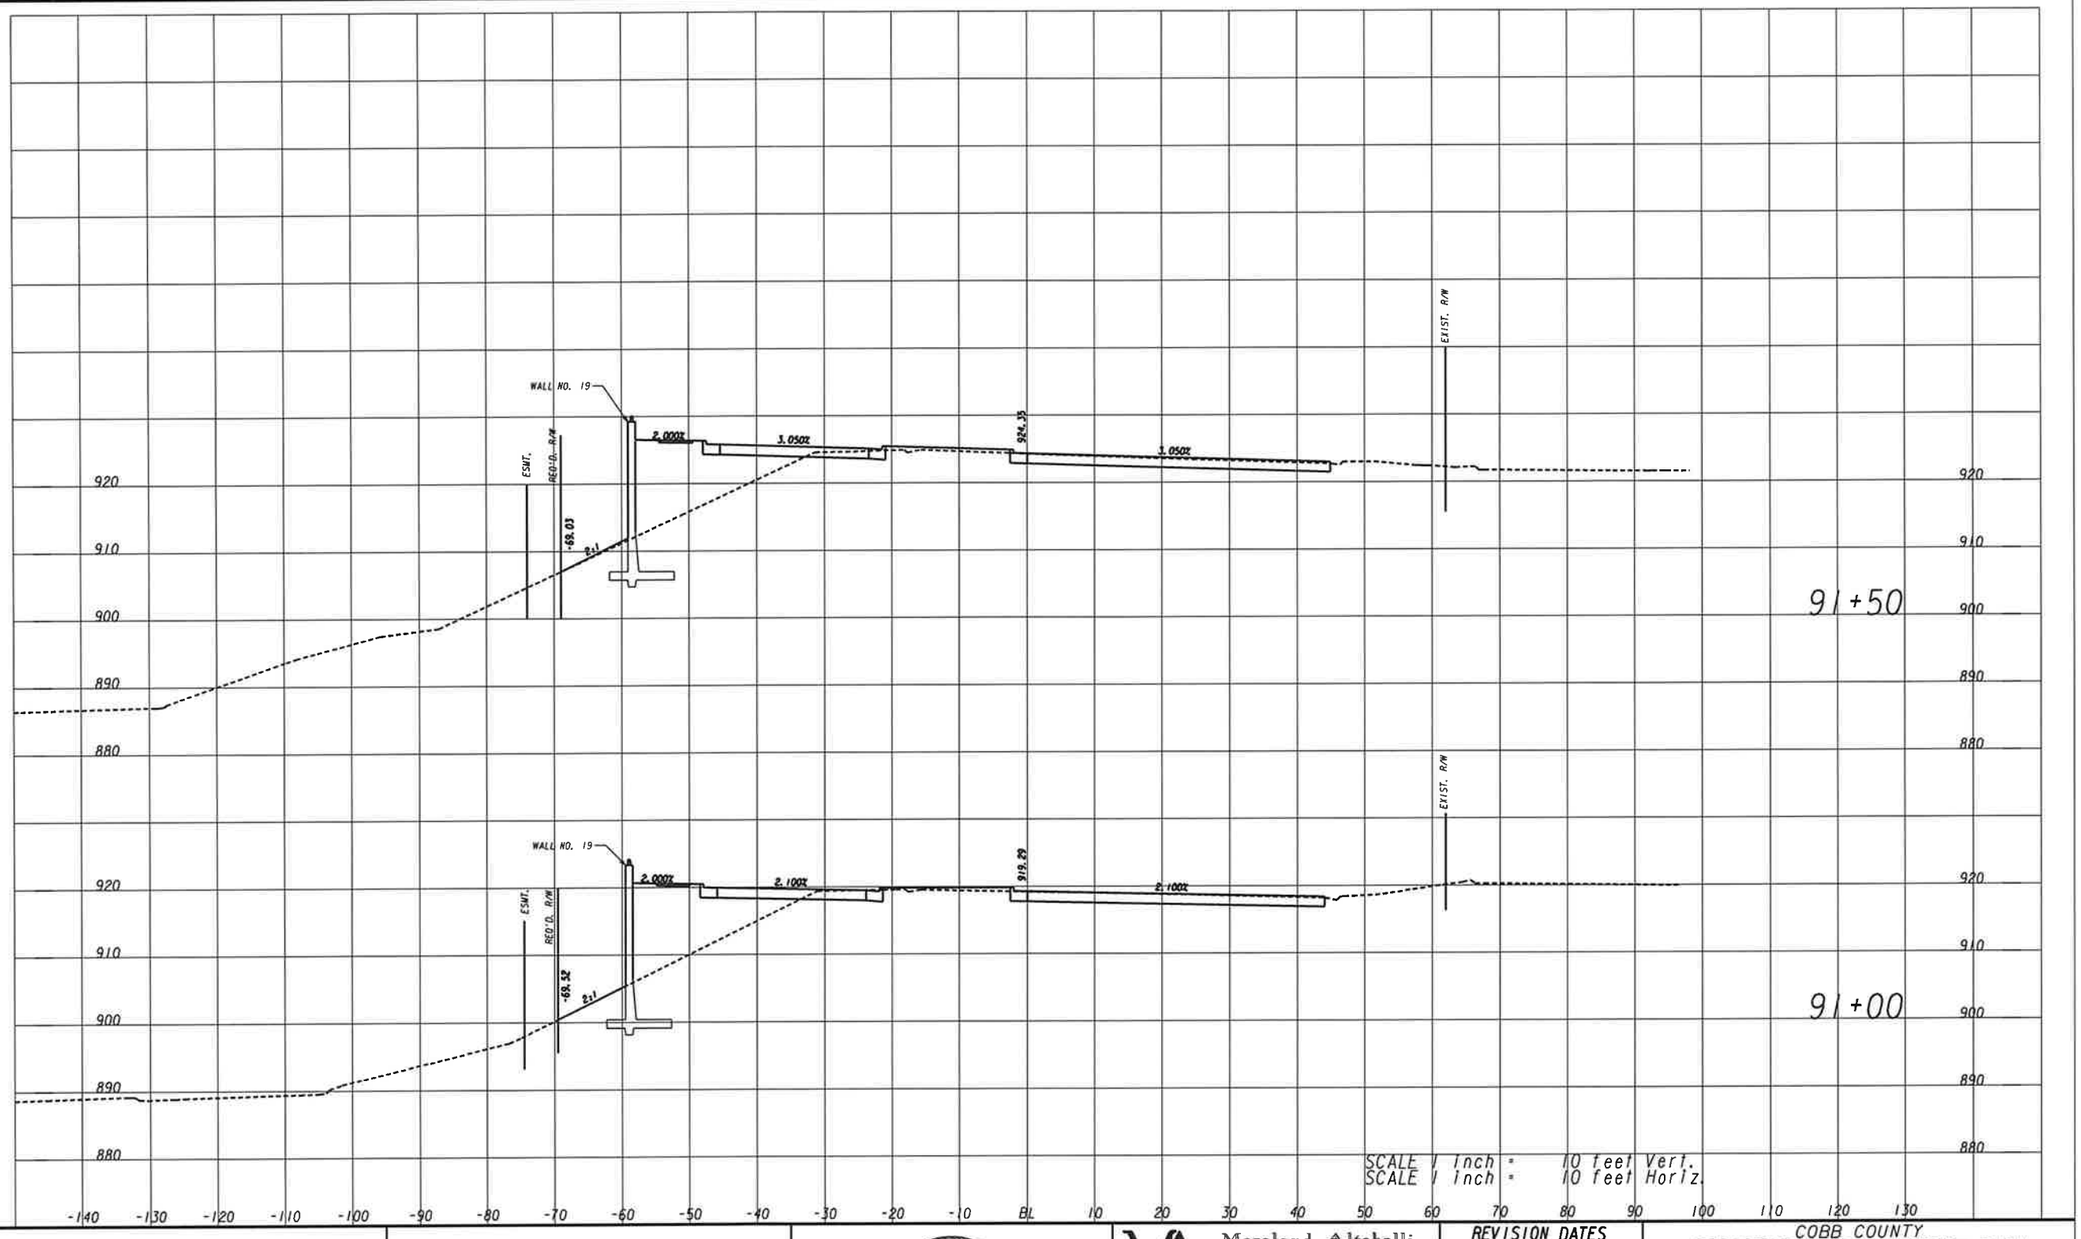

		COBB COUNTY STATE OF GEORGIA 1932	Moreland Altobelli Associates, Inc. (770) 263-5945	REVISION DATES
			DESIGNED BY:	
			DRAWN BY:	
			CHECKED BY:	
			SUPERVISED BY:	

COBB COUNTY
DEPARTMENT OF TRANSPORTATION
OFFICE:

EARTHWORK CROSS SECTIONS
WINDY HILL ROAD IMPROVEMENTS


INTERSTATE NORTH PKWY
STA. 42+00 TO 42+95

DRAWING No. 23-29

3/1/2007 GPLN

...\ccid1025\plans\cc1026xs17.dgn 6/23/2014 3:14:17 PM

DATE$$S	TIME$$S	PRF	DGN	STATE	PROJECT NUMBER	SHEET NO.	TOTAL SHEETS
$USER$		$$PENTABLE$$		GA	CCID-1026	130	398

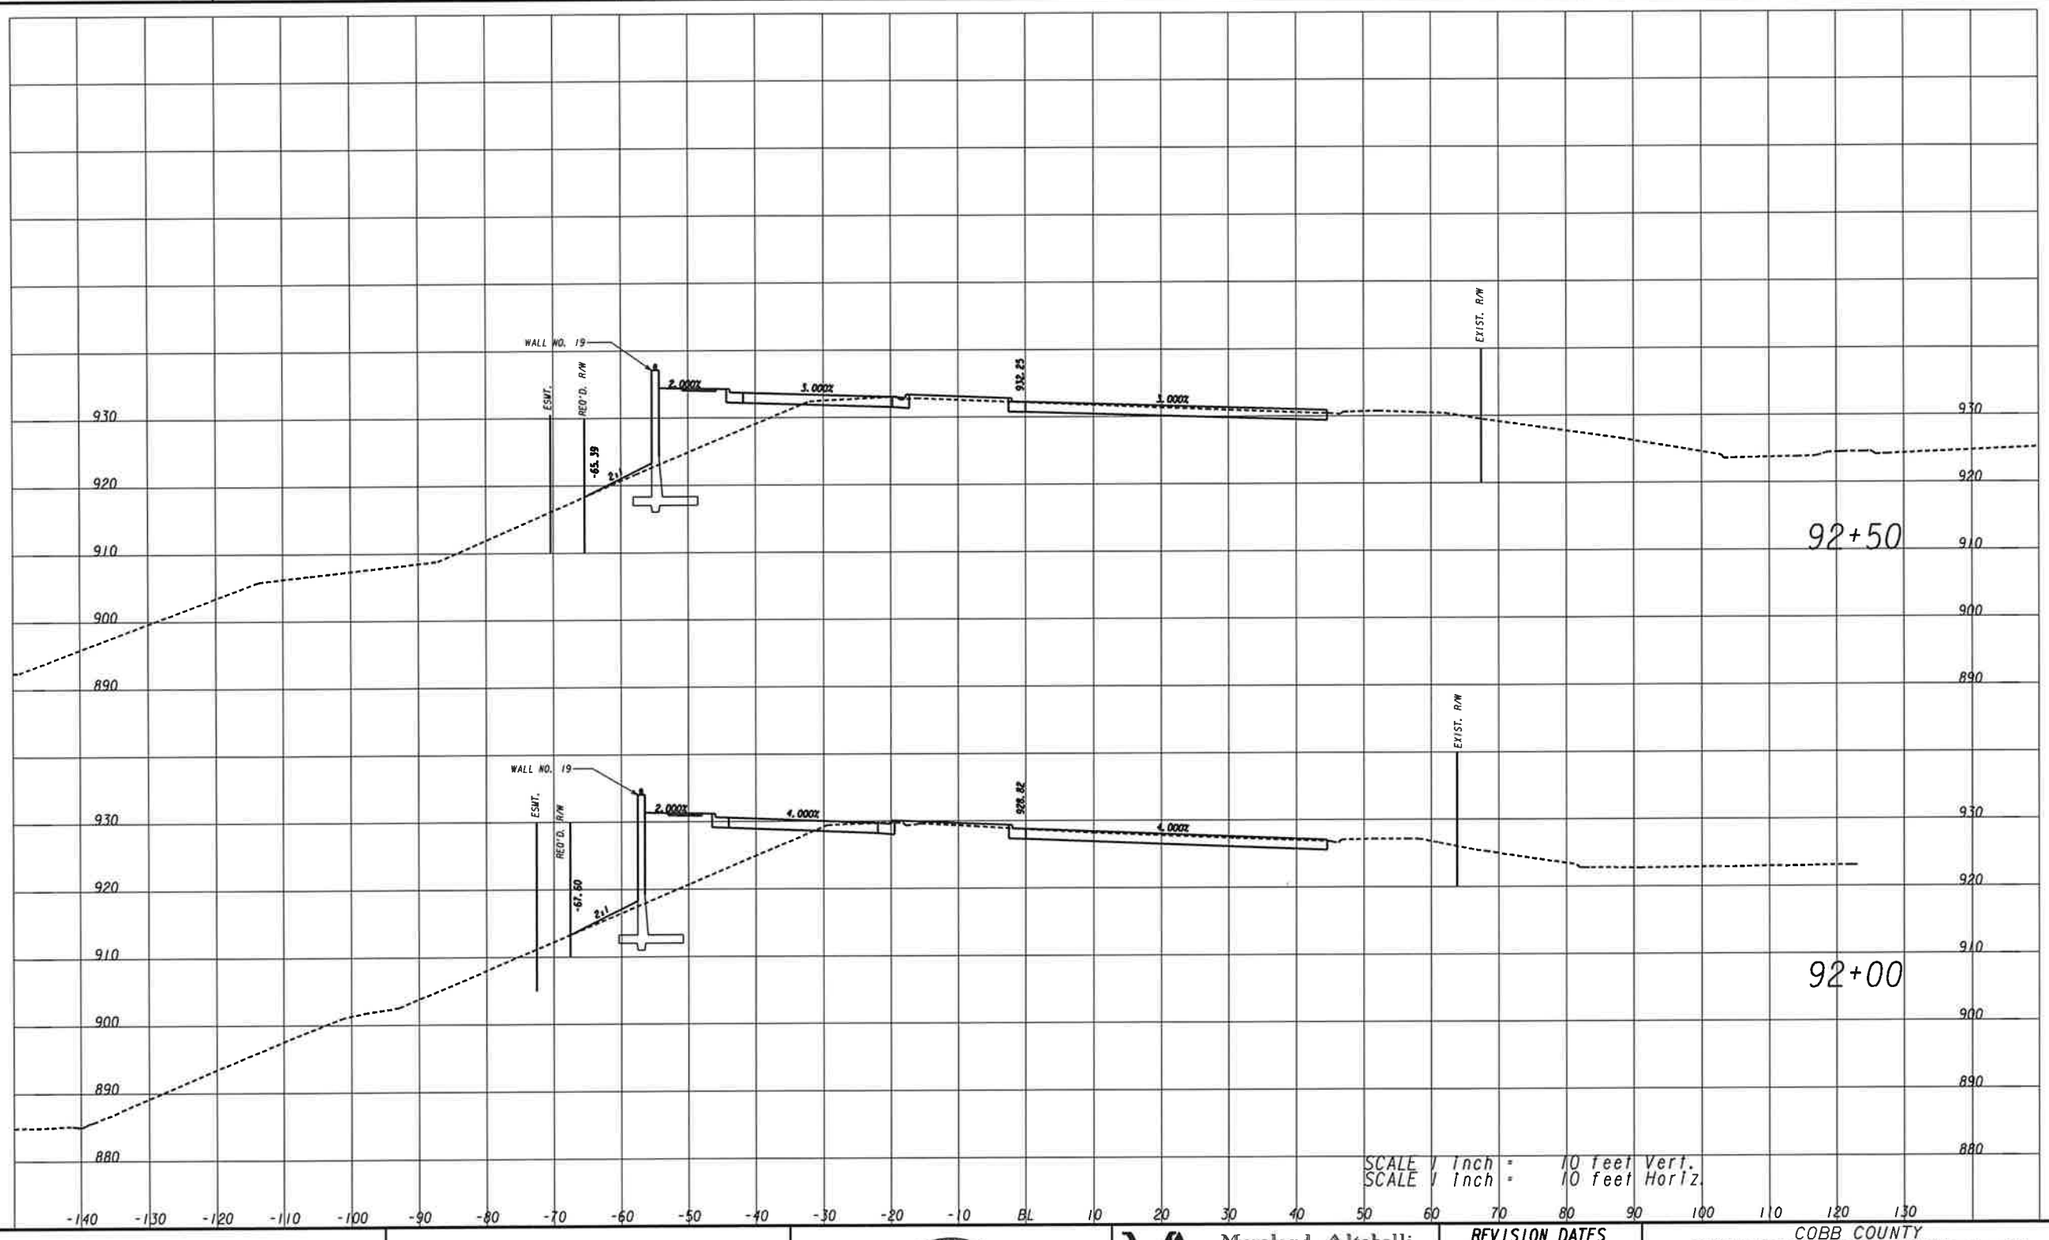

COBB COUNTY STATE OF GEORGIA 1832

Moreland Altobelli Associates, Inc.
(770) 263-5945

DESIGNED BY:
DRAWN BY:
CHECKED BY:
SUPERVISED BY:

REVISION DATES		

COBB COUNTY
DEPARTMENT OF TRANSPORTATION
OFFICE:

EARTHWORK CROSS SECTIONS
WINDY HILL ROAD IMPROVEMENTS


INTERSTATE NORTH PKWY
STA. 92+00 TO 92+50

DRAWING No. 23-30

3/1/2007 GPLN

...\ccid1025\plans\cc1026xs17.dgn 6/23/2014 3:14:22 PM

DATE$$S	TIME$$S	PRF	DGN	STATE	PROJECT NUMBER	SHEET NO.	TOTAL SHEETS
$USER$		$$PENTABLE$$		GA	CCID-1026	131	398

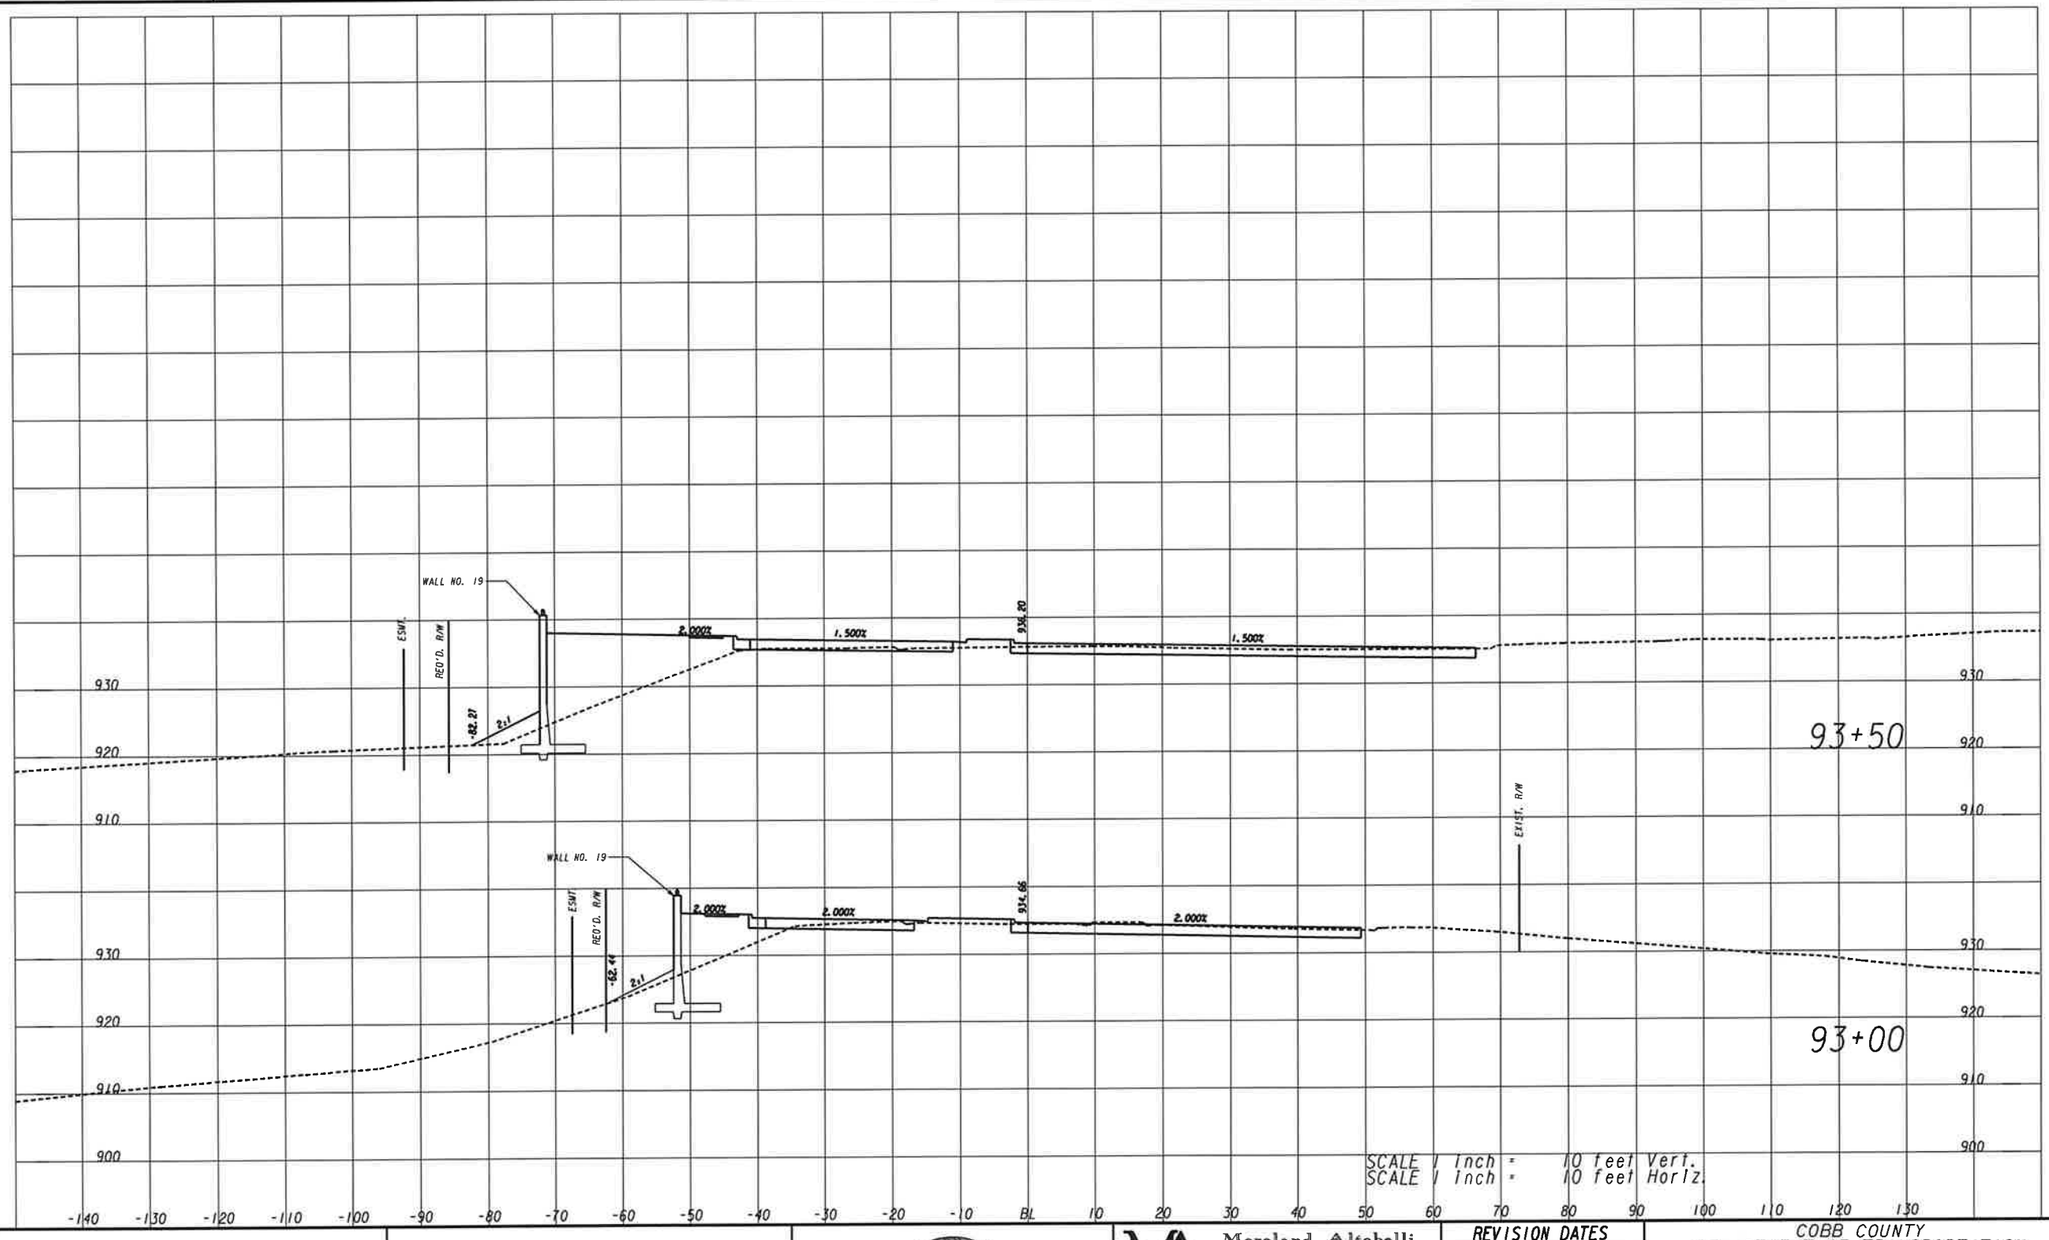

			Moreland Altobelli Associates, Inc. (770) 263-5945	REVISION DATES
			DESIGNED BY:	
			DRAWN BY:	
			CHECKED BY:	
			SUPERVISED BY:	

COBB COUNTY
DEPARTMENT OF TRANSPORTATION
OFFICE:


EARTHWORK CROSS SECTIONS
WINDY HILL ROAD IMPROVEMENTS
INTERSTATE NORTH PKWY
STA. 93+00 TO 93+50

DRAWING No. 23-31

3/1/2007 GPLN
...\ccid1025\plans\cc1026xs17.dgn 6/23/2014 3:14:27 PM

STATE	PROJECT NUMBER	SHEET NO.	TOTAL SHEETS
GA	CCID-1026	143	398

NOTE:
EXISTING COMCAST CABLE CONSISTS OF A ¼" STRAND WITH A .875 & .625 COAX FEEDER, ALONG WITH 3-AERIAL FIBERS: A 12 CT. AND 2-48' ALL ON THE EXISTING POLE LINE. COMCAST WILL REBUILD/RELOCATE WITH THE REQUIRED POLE LINE RELOCATION; THEIR FINAL ENGINEERING WILL BE DEPENDENT ON THE POWER COMPANIES FINAL PLANS. THESE FACILITIES WILL BE TAKEN INTO CONSIDERATION TO DETERMINE POLE HEIGHT AND CLEARANCE REQUIREMENTS.

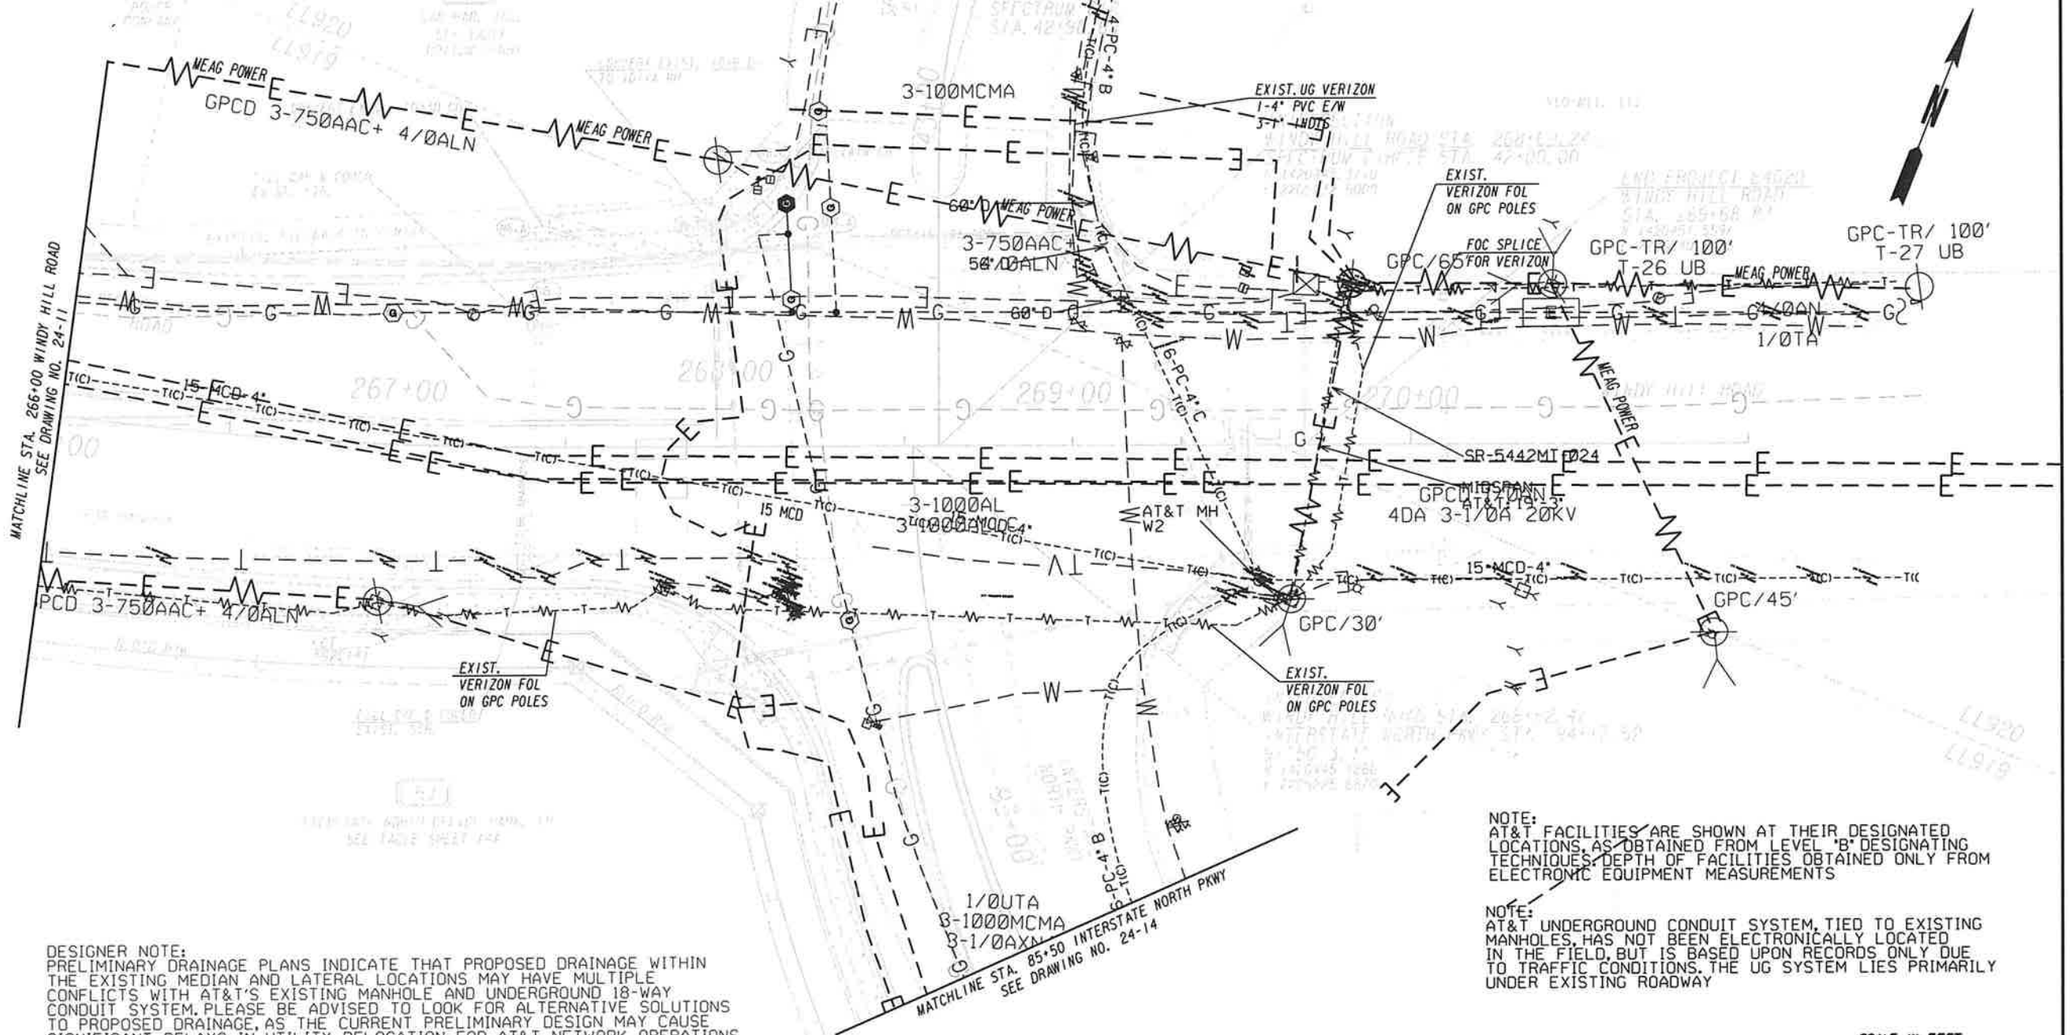

DESIGNER NOTE:
PRELIMINARY DRAINAGE PLANS INDICATE THAT PROPOSED DRAINAGE WITHIN THE EXISTING MEDIAN AND LATERAL LOCATIONS MAY HAVE MULTIPLE CONFLICTS WITH AT&T'S EXISTING MANHOLE AND UNDERGROUND 18-WAY CONDUIT SYSTEM. PLEASE BE ADVISED TO LOOK FOR ALTERNATIVE SOLUTIONS TO PROPOSED DRAINAGE, AS THE CURRENT PRELIMINARY DESIGN MAY CAUSE SIGNIFICANT DELAYS IN UTILITY RELOCATION FOR AT&T NETWORK OPERATIONS

NOTE:
AT&T FACILITIES ARE SHOWN AT THEIR DESIGNATED LOCATIONS, AS OBTAINED FROM LEVEL 'B' DESIGNATING TECHNIQUES. DEPTH OF FACILITIES OBTAINED ONLY FROM ELECTRONIC EQUIPMENT MEASUREMENTS

NOTE:
AT&T UNDERGROUND CONDUIT SYSTEM, TIED TO EXISTING MANHOLES, HAS NOT BEEN ELECTRONICALLY LOCATED IN THE FIELD, BUT IS BASED UPON RECORDS ONLY DUE TO TRAFFIC CONDITIONS. THE UG SYSTEM LIES PRIMARILY UNDER EXISTING ROADWAY

SCALE IN FEET
0 20 40 80

UTILITY	EXISTING	REMOVAL	PROPOSED
POWER (O.H.)	-E-W-E-	-X-W-X-	-E-W-E-
POWER (U.G.)	---E---	-X-E-X-	——E——
POWER MH	(E)	⊗	●
TEL. (O.H.)	---~---	-X-~-X-	——~——
TEL. (U.G.)	---T---	-X-T-X-	——T——

UTILITY	EXISTING	REMOVAL	PROPOSED
TEL MH	Ⓣ	⊗	●
WATER MAIN	---W---	-X-W-X-	——W——
GAS MAIN	---G---	-X-G-X-	——G——
STEAM MAIN	--SM---	-X-SM-X-	——SM——
POWER POLES	◻	⊠	●

COBB COUNTY STATE OF GEORGIA 1832

MORELAND-ALTOBELLI ASSOC., INC.
(770) 263-5945

DESIGN BY:	
DRAWN BY:	
CHECKED BY:	
SUPERVISED BY: BRAD HALE P.E.	

REVISION DATES		

COBB COUNTY
DEPARTMENT OF TRANSPORTATION
OFFICE:

UTILITY PLANS
WINDY HILL ROAD IMPROVEMENTS


WINDY HILL ROAD
STA. 266+00 TO 271+00

DRAWING No. 24-12

...\ccid1025\plans\cc1026ut12.dgn 6/23/2014 2:11:22 PM

STATE	PROJECT NUMBER	SHEET NO.	TOTAL SHEETS
GA	CCID-1026	145	398

NOTE:
EXISTING COMCAST CABLE CONSISTS OF A ¼" STRAND WITH A .875 & .625 COAX FEEDER, ALONG WITH 3-AERIAL FIBERS: A 12 CT. AND 2-48' ALL ON THE EXISTING POLE LINE. COMCAST WILL REBUILD/RELOCATE WITH THE REQUIRED POLE LINE RELOCATION; THEIR FINAL ENGINEERING WILL BE DEPENDENT ON THE POWER COMPANIES FINAL PLANS. THESE FACILITIES WILL BE TAKEN INTO CONSIDERATION TO DETERMINE POLE HEIGHT AND CLEARANCE REQUIREMENTS.

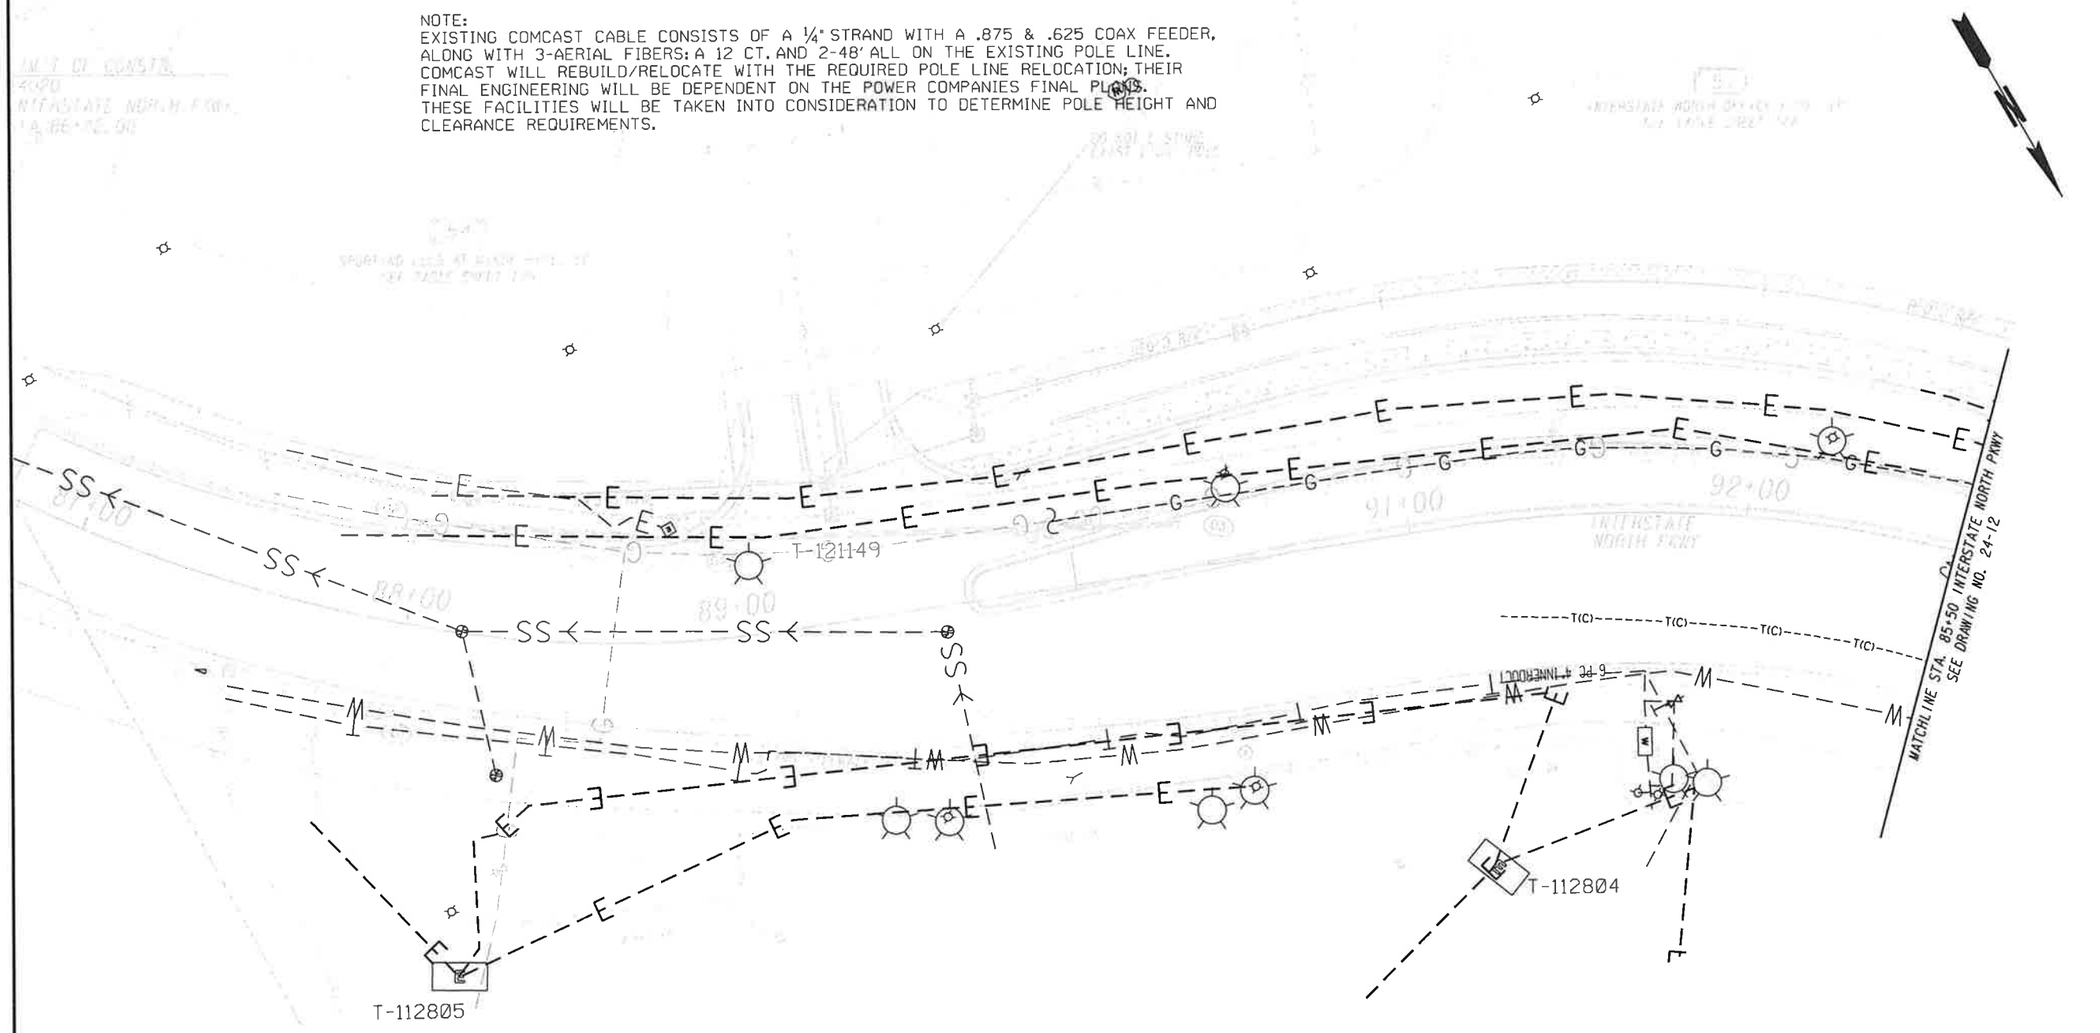

NOTE:
AT&T UNDERGROUND CONDUIT SYSTEM, TIED TO EXISTING MANHOLES, HAS NOT BEEN ELECTRONICALLY LOCATED IN THE FIELD, BUT IS BASED UPON RECORDS ONLY DUE TO TRAFFIC CONDITIONS. THE UG SYSTEM LIES PRIMARILY UNDER EXISTING ROADWAY

NOTE:
AT&T FACILITIES ARE SHOWN AT THEIR DESIGNATED LOCATIONS, AS OBTAINED FROM LEVEL "B" DESIGNATING TECHNIQUES. DEPTH OF FACILITIES OBTAINED ONLY FROM ELECTRONIC EQUIPMENT MEASUREMENTS

DESIGNER NOTE:
PRELIMINARY DRAINAGE PLANS INDICATE THAT PROPOSED DRAINAGE WITHIN THE EXISTING MEDIAN AND LATERAL LOCATIONS MAY HAVE MULTIPLE CONFLICTS WITH AT&T'S EXISTING MANHOLE AND UNDERGROUND 18-WAY CONDUIT SYSTEM. PLEASE BE ADVISED TO LOOK FOR ALTERNATIVE SOLUTIONS TO PROPOSED DRAINAGE, AS THE CURRENT PRELIMINARY DESIGN MAY CAUSE SIGNIFICANT DELAYS IN UTILITY RELOCATION FOR AT&T NETWORK OPERATIONS

SCALE IN FEET
0 20 40 80

UTILITY	EXISTING	REMOVAL	PROPOSED
POWER (O.H.)	-E-W-E-	-X-W-X-	-E-W-E-
POWER (U.G.)	---E---	-X-E-X-	——E——
POWER MH	(E)	⊗	●
TEL. (O.H.)	---∿---	-X-∿-X-	——∿——
TEL. (U.G.)	---T---	-X-T-X-	——T——

UTILITY	EXISTING	REMOVAL	PROPOSED
TEL MH	Ⓣ	⊗	●
WATER MAIN	---W---	-X-W-X-	——W——
GAS MAIN	---G---	-X-G-X-	——G——
STEAM MAIN	--SM---	-X-SM-X-	——SM——
POWER POLES	-□	⊠	-●

COBB COUNTY STATE OF GEORGIA 1832

MORELAND-ALTOBELLI ASSOC., INC.
(770) 263-5945

DESIGN BY:	
DRAWN BY:	
CHECKED BY:	
SUPERVISED BY: BRAD HALE P.E.	

REVISION DATES		


COBB COUNTY
DEPARTMENT OF TRANSPORTATION
OFFICE:

UTILITY PLANS
WINDY HILL ROAD IMPROVEMENTS
INTERSTATE NORTH PKWY
STA. 80+00 TO 85+50

DRAWING NO. 24-14

...\ccid1025\plans\cc1026ut14.dgn 6/23/2014 2:11:24 PM

			STATE	PROJECT NUMBER	SHEET NO.	TOTAL SHEETS
			GA	CCID-1025	159	398

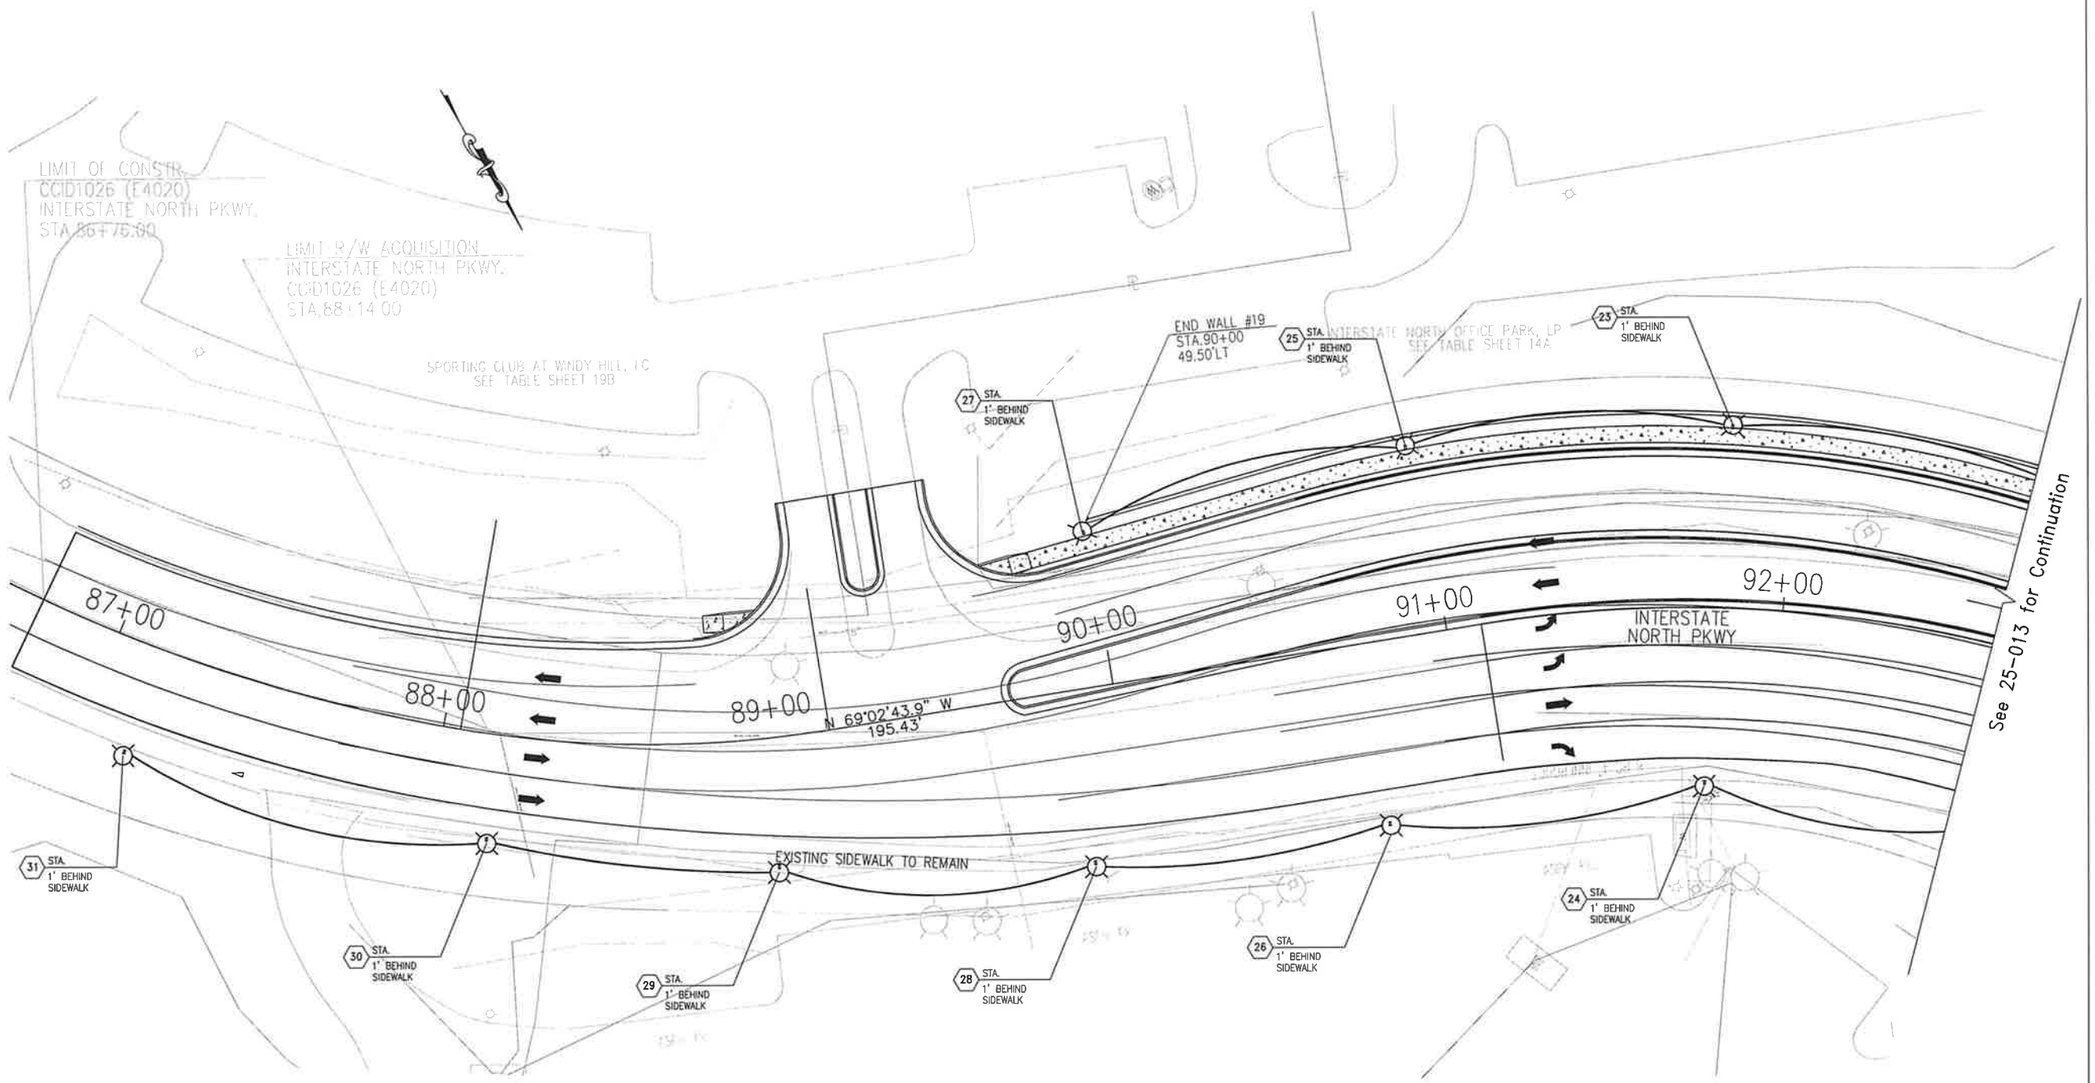

© 2014
ATLANTA CONSULTING ENGINEERS, INC
ALL RIGHTS RESERVED

THESE CONSTRUCTION DOCUMENTS AND PERMITTED REPRODUCTIONS, IN WHOLE OR IN PART, ARE INSTRUMENTS OF SERVICE AND ARE THE SOLE PROPERTY OF ATLANTA CONSULTING ENGINEERS, INC. UNLESS OTHERWISE AGREED TO THEY SHALL NOT BE REPRODUCED OR CONVEYED IN ANY MANNER NOR ARE THEY TO BE USED FOR ANY OTHER PROJECTS OTHER THAN THAT SPECIFICALLY INDICATED HEREIN, WITHOUT WRITTEN PERMISSION FROM AND DUE COMPENSATION TO ATLANTA CONSULTING ENGINEERS, INC.

ATLANTA CONSULTING ENGINEERS
500 SUN VALLEY DRIVE
UNIT C2
ROSWELL, GEORGIA 30076
bal@atlconsengrs.com
Tel: 678-205-2240
Fax: 678-205-2239

Moreland Altobelli Associates, Inc.
(770) 263-5945

DESIGNED BY:
DRAWN BY:
CHECKED BY:
SUPERVISED BY:

SCALE IN FEET
0 20 40 80

REVISION DATES


COBB COUNTY
DEPARTMENT OF TRANSPORTATION
OFFICE:

Lighting Layout

Windy Hill Road

DRAWING No.
25-014

STATE	PROJECT NUMBER	SHEET NO.	TOTAL SHEETS
GA	CCID-1025	158	398

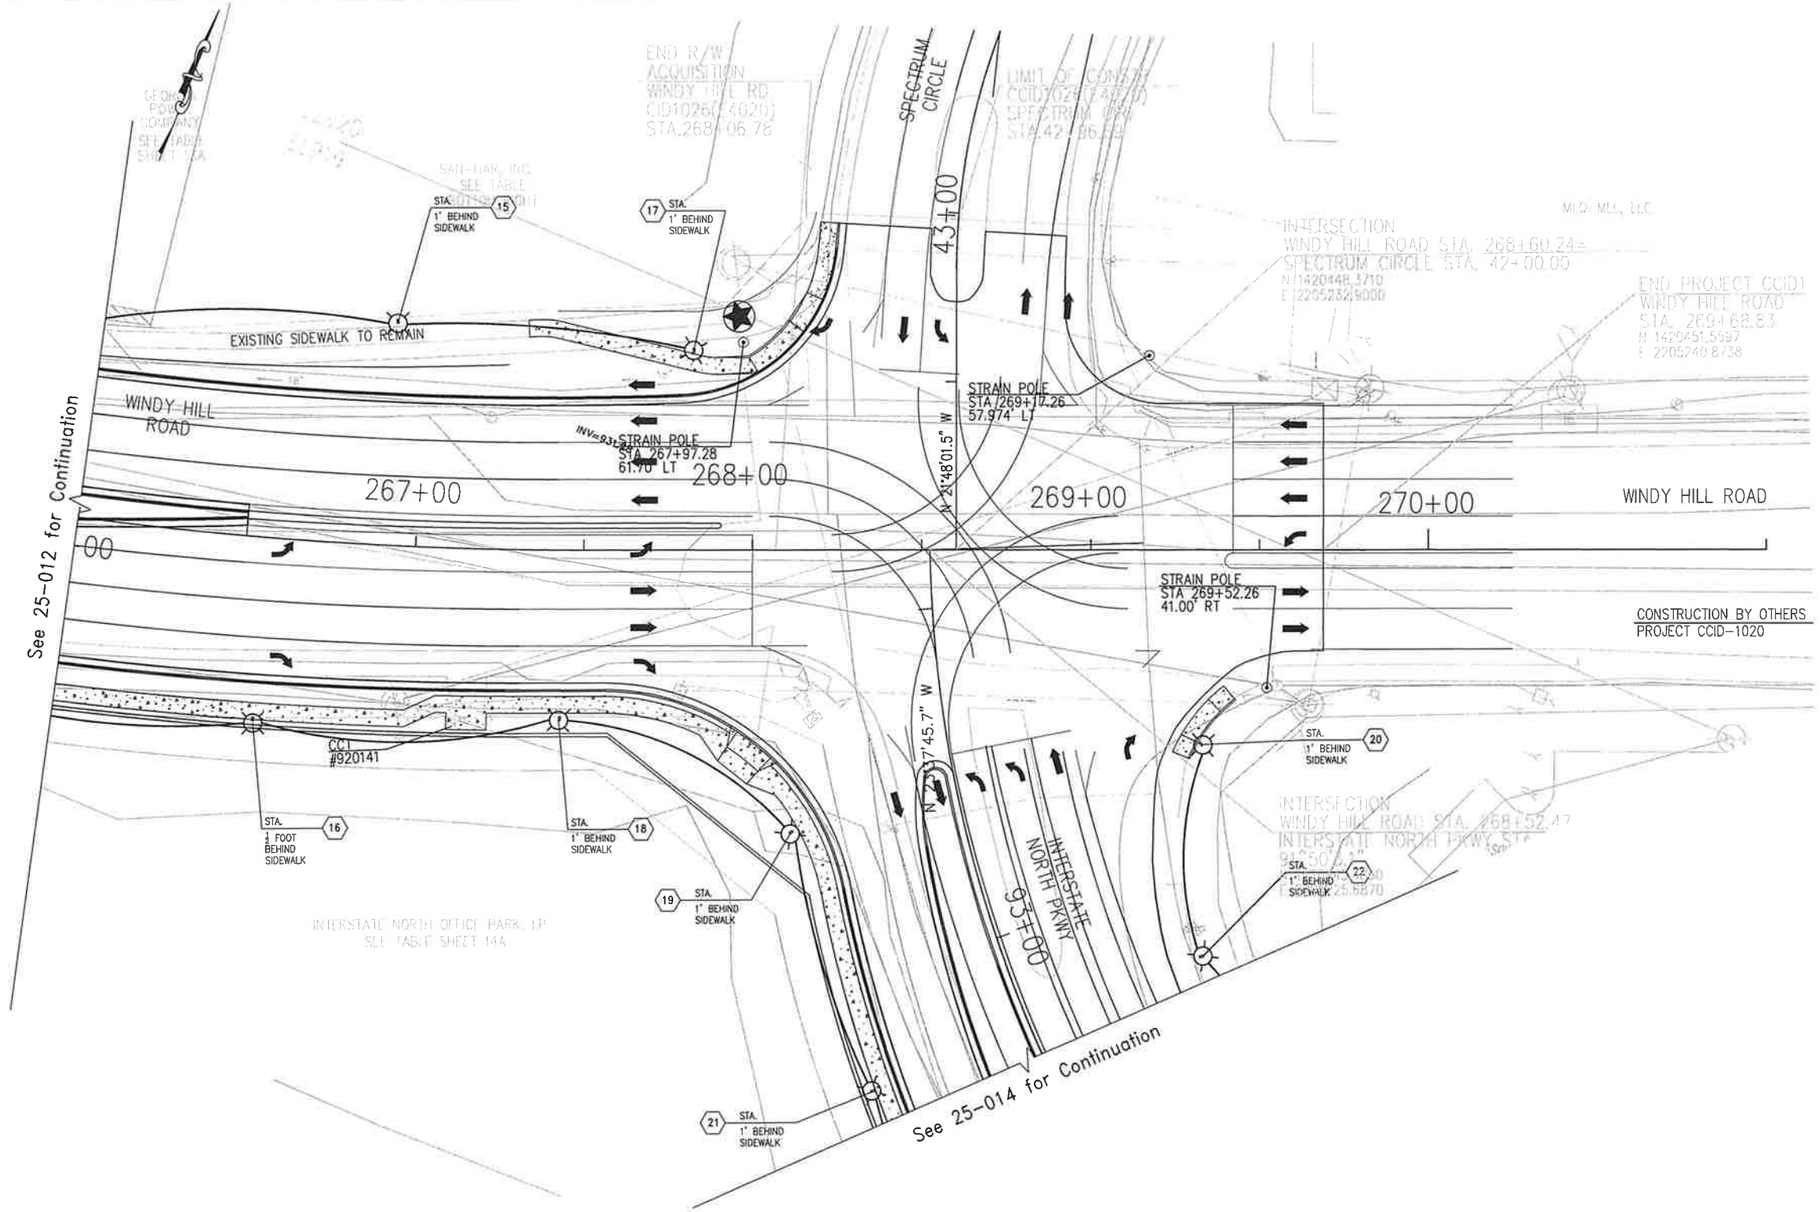

© 2014 ATLANTA CONSULTING ENGINEERS, INC ALL RIGHTS RESERVED

THESE CONSTRUCTION DOCUMENTS AND PERMITTED REPRODUCTIONS, IN WHOLE OR IN PART, ARE INSTRUMENTS OF SERVICE AND ARE THE SOLE PROPERTY OF ATLANTA CONSULTING ENGINEERS, INC. UNLESS OTHERWISE AGREED TO. THEY SHALL NOT BE REPRODUCED OR CONVEYED IN ANY MANNER NOR ARE THEY TO BE USED FOR ANY OTHER PROJECTS OTHER THAN THAT SPECIFICALLY INDICATED HEREIN WITHOUT WRITTEN PERMISSION FROM AND DUE COMPENSATION TO ATLANTA CONSULTING ENGINEERS, INC.

ATLANTA CONSULTING ENGINEERS
500 SUN VALLEY DRIVE
UNIT G2
ROSWELL, GEORGIA 30076
bal@atlconsengrs.com
Tel: 678-205-2240
Fax: 678-205-2239

Moreland Altobelli Associates, Inc.
(770) 263-5945

DESIGNED BY:
DRAWN BY:
CHECKED BY:
SUPERVISED BY:

SCALE IN FEET
0 20 40 80

REVISION DATES		


COBB COUNTY
DEPARTMENT OF TRANSPORTATION
OFFICE:

Lighting Layout

Windy Hill Road

DRAWING No. 25-013

STATE	PROJECT NUMBER	SHEET NO.	TOTAL SHEETS
GA	E4020	176	398

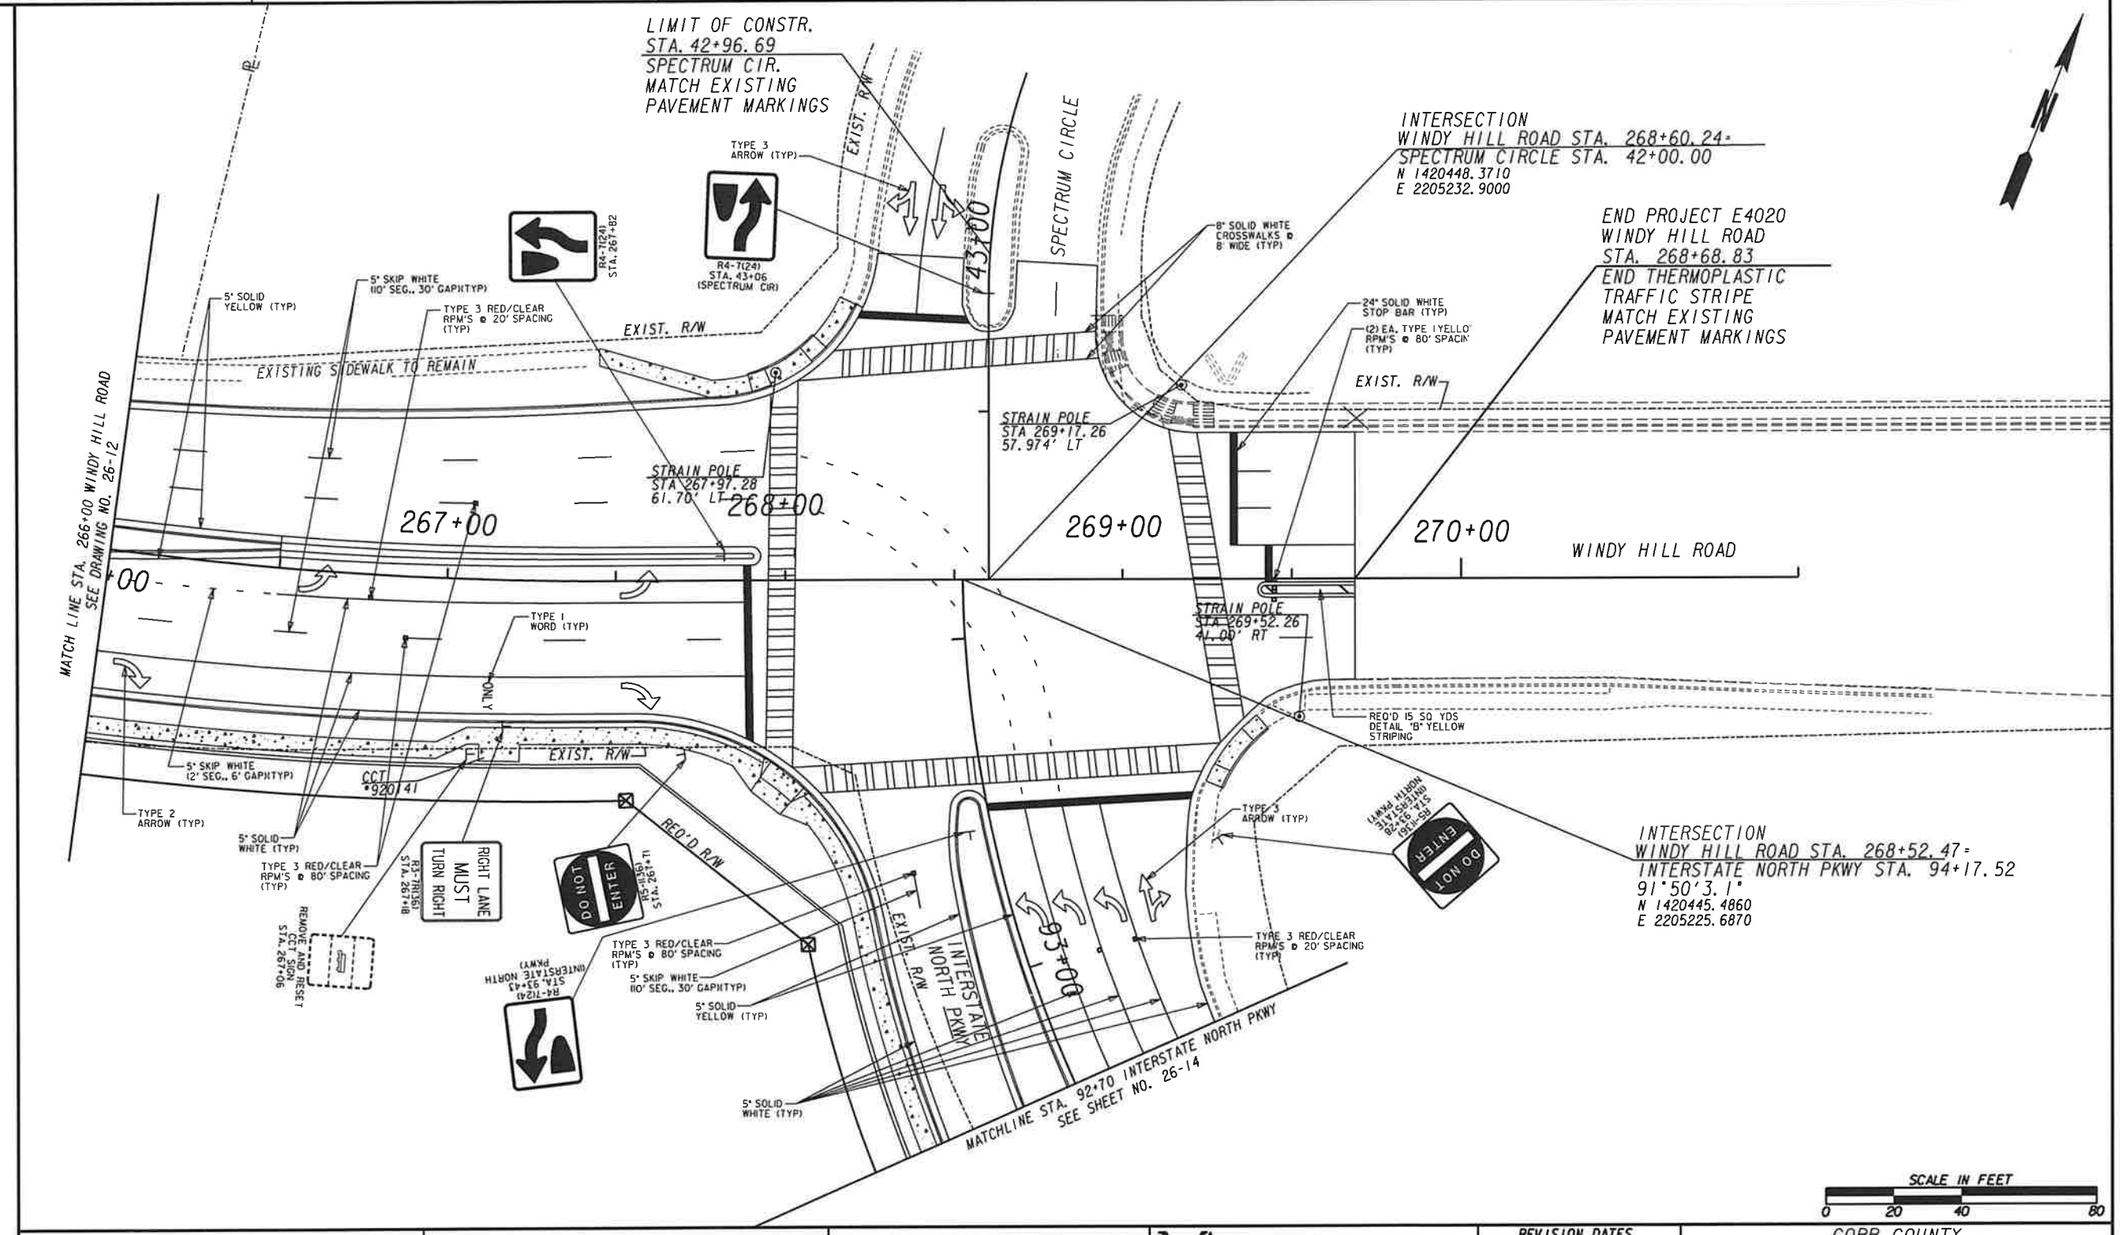

PROPERTY AND EXISTING R/W LINE	BEGIN LIMIT OF ACCESS.....BLA
REQUIRED R/W LINE	END LIMIT OF ACCESS.....ELA
CONSTRUCTION LIMITS ----C---F----	LIMIT OF ACCESS
EASEMENT FOR CONSTR & MAINTENANCE OF SLOPES	R/W AND LIMIT OF ACCESS
EASEMENT FOR CONSTR OF SLOPES	EXISTING R/W LINE
EASEMENT FOR CONSTR OF DRIVES	

COBB COUNTY STATE OF GEORGIA

MORELAND-ALTOBELLI ASSOC., INC.
(770) 263-5945

DESIGN BY:	
DRAWN BY:	
CHECKED BY:	
SUPERVISED BY: BRAD HALE P.E.	

REVISION DATES		

COBB COUNTY
DEPARTMENT OF TRANSPORTATION
OFFICE:


SIGNING AND MARKING PLANS
WINDY HILL ROAD IMPROVEMENTS

WINDY HILL ROAD
STA. 266+00 TO END

DRAWING NO. 26-13

...\ccid1025\plans\cc1026sm13.dgn 6/23/2014 4:28:47 PM

STATE	PROJECT NUMBER	SHEET NO.	TOTAL SHEETS
GA	E4020	177	398

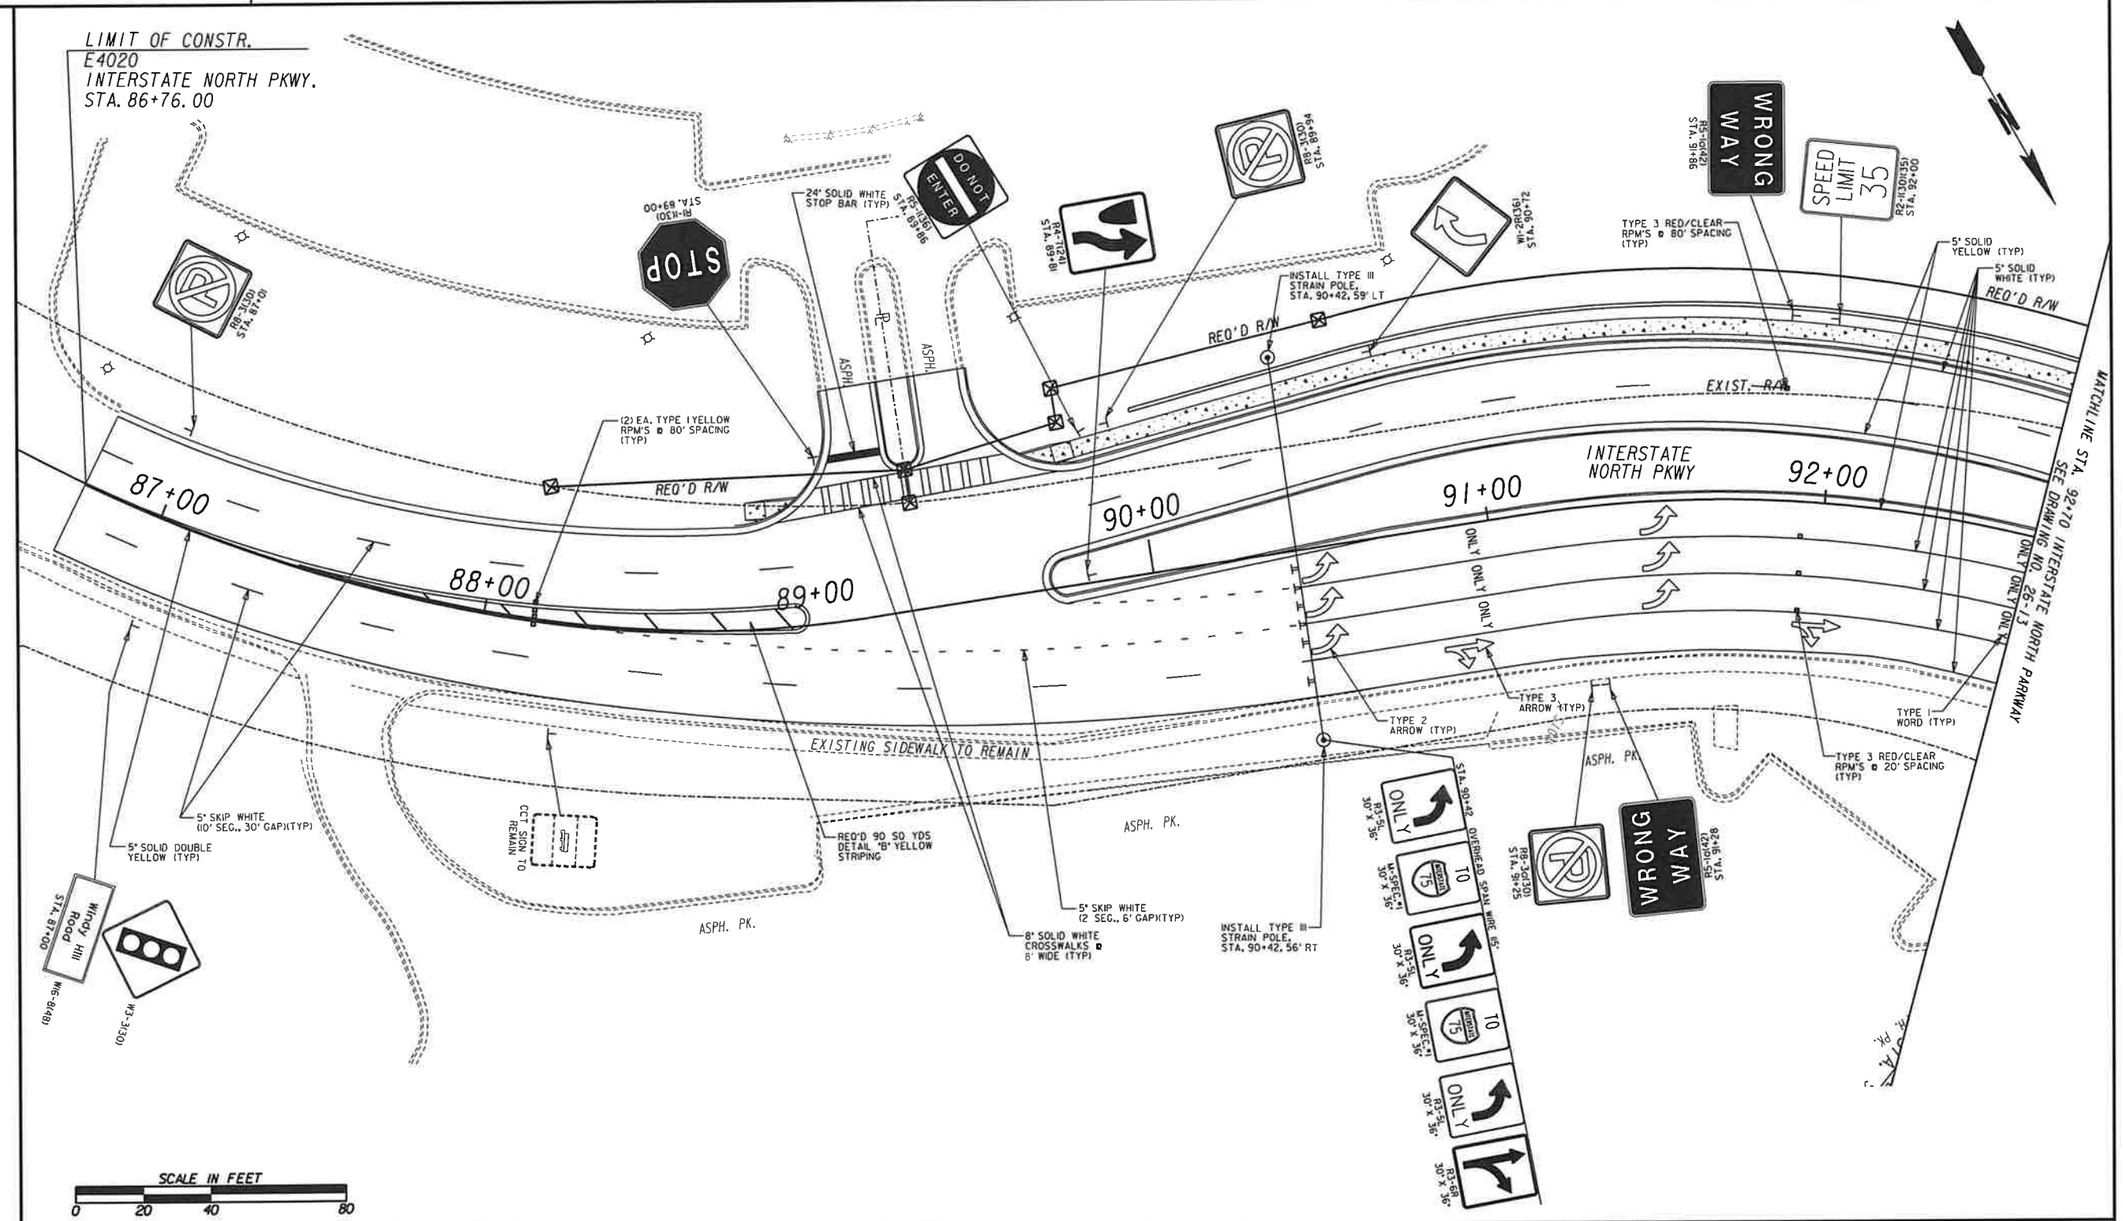

PROPERTY AND EXISTING R/W LINE	
REQUIRED R/W LINE	
CONSTRUCTION LIMITS	----C---F----
EASEMENT FOR CONSTR & MAINTENANCE OF SLOPES	
EASEMENT FOR CONSTR OF SLOPES	
EASEMENT FOR CONSTR OF DRIVES	

BEGIN LIMIT OF ACCESS	BLA
END LIMIT OF ACCESS	ELA
LIMIT OF ACCESS	
R/W AND LIMIT OF ACCESS	
EXISTING R/W LINE	

COBB COUNTY SEAL 1832 STATE OF GEORGIA

MORELAND-ALTOBELLI ASSOC., INC.
(770) 263-5945

DESIGN BY:	
DRAWN BY:	
CHECKED BY:	
SUPERVISED BY: BRAD HALE P.E.	

REVISION DATES		

COBB COUNTY
DEPARTMENT OF TRANSPORTATION
OFFICE:


SIGNING AND MARKING PLAN
WINDY HILL ROAD IMPROVEMENTS

INTERSTATE NORTH PKWY
STA. 86+76 TO 92+70

DRAWING No. 26-14

...\ccid1025\plans\cc1026sm14.dgn 6/23/2014 4:28:50 PM

STATE	PROJECT NUMBER	SHEET NUMBER	TOTAL SHEETS
GEORGIA	E4020, E4030, D4230	145M	398

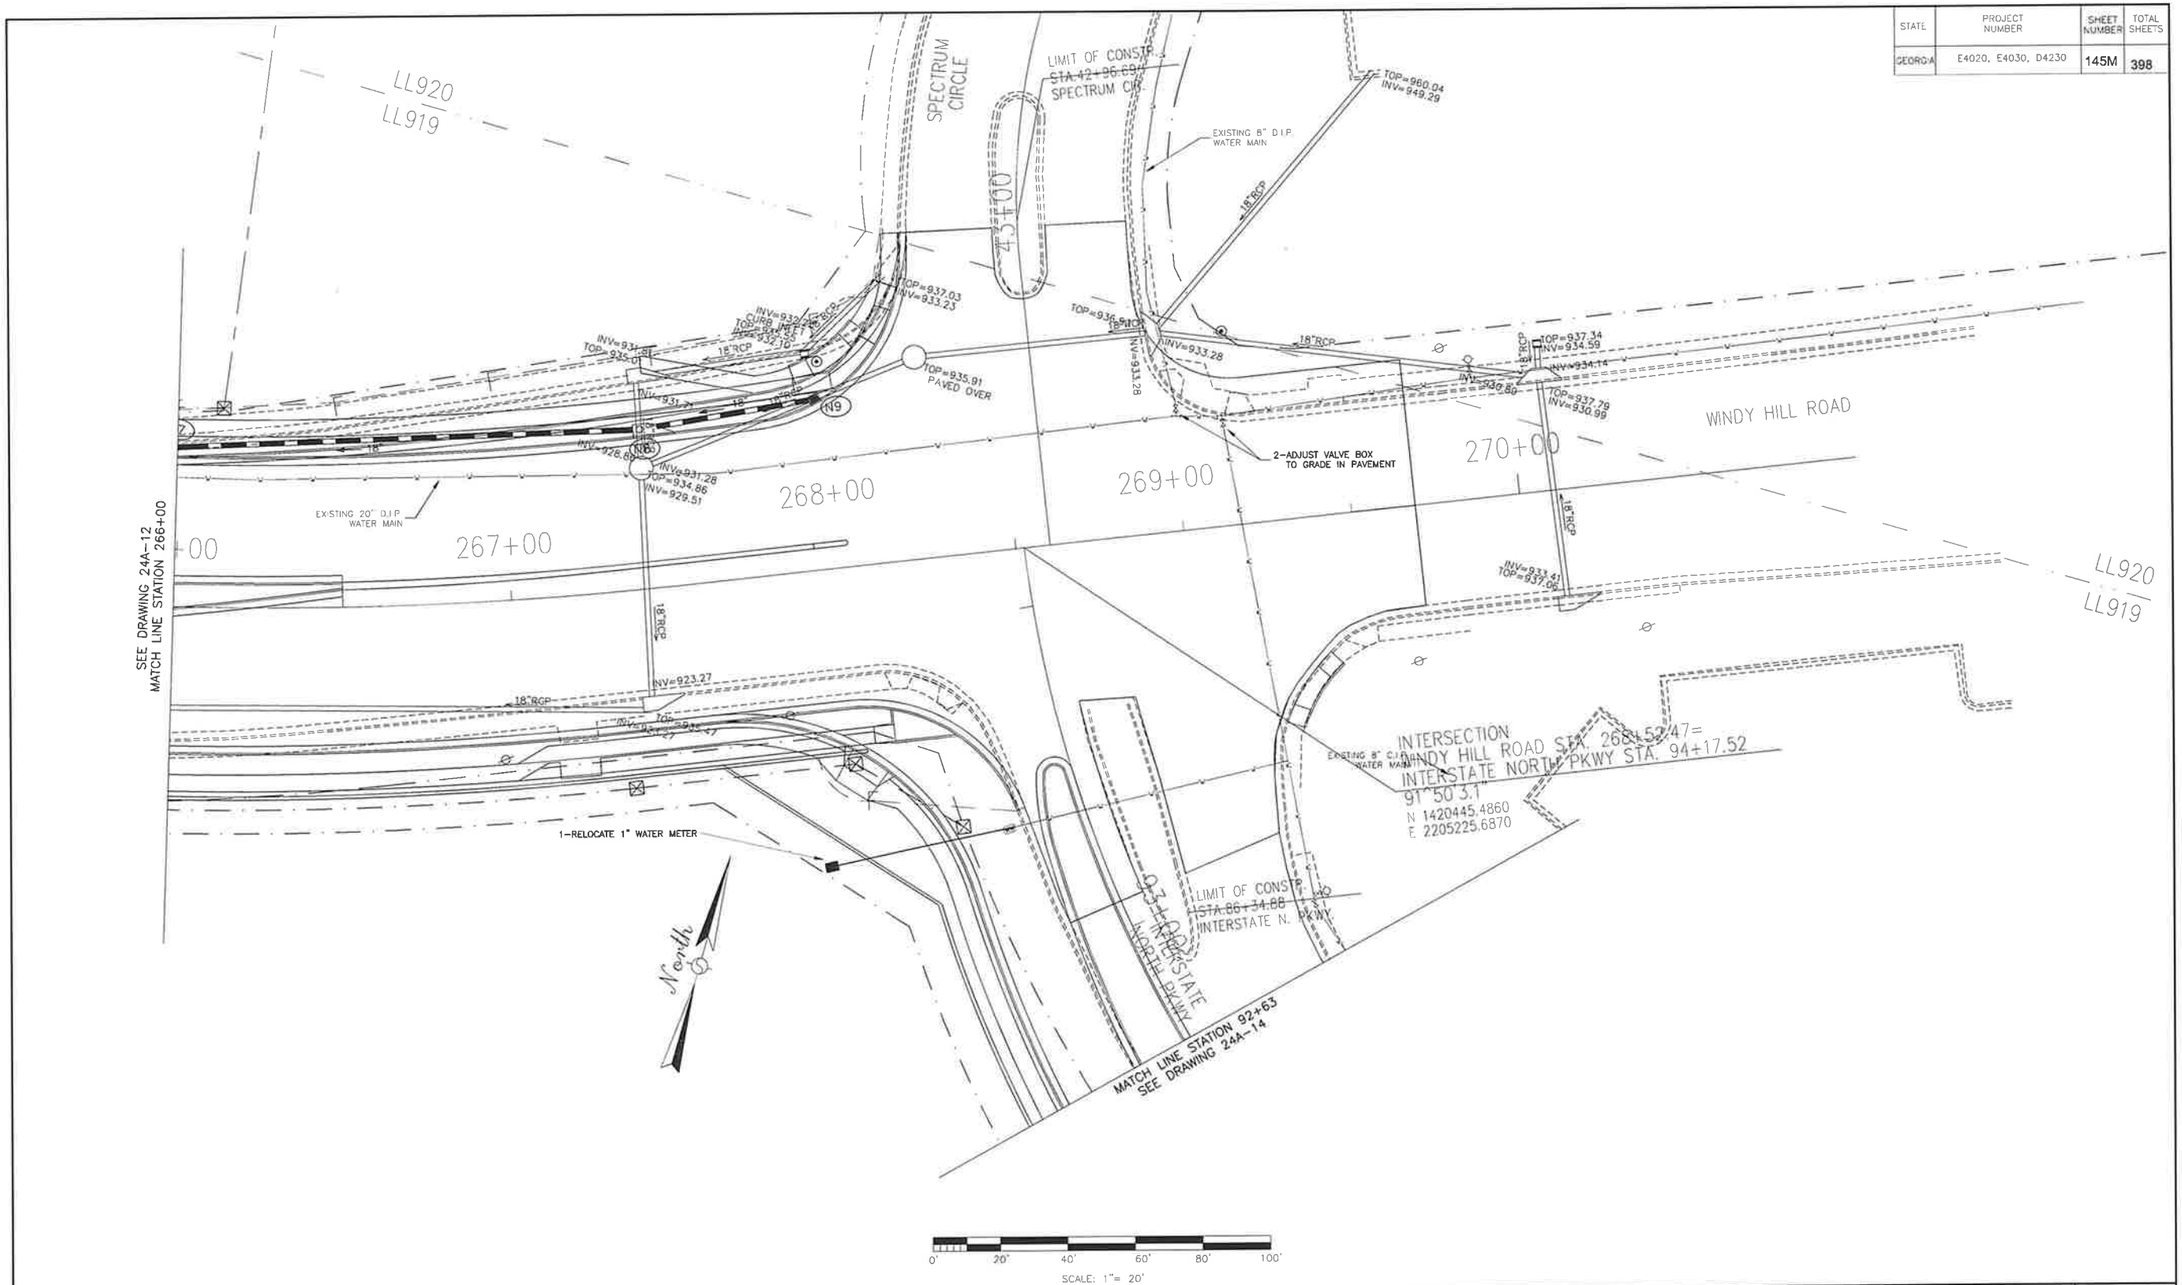

Cobb County Water System

660 South Cobb Drive
Marietta, Georgia 30060-3105
Phone (770) 423-1000

PREPARED BY:
JACOBS
Cobb County Water System
Construction Management Services
Phone: (770) 419-6365
Fax: (770) 419-6335

DESIGNED BY:	R. COOKE
DRAWN BY:	R. COOKE
REVIEWED BY:	T. STEENHOEK
APPROVED BY:	T. STEENHOEK
DATE:	JULY 2014
SCALE:	AS SHOWN

REVISIONS	
NO.	DATE

WATER SYSTEM PLANS


WINDY HILL ROAD IMPROVEMENTS

THIS PROJECT IS LOCATED IN LAND LOT 781, 804, 805, 851, 876, 875, 919, 920 & 942 OF THE 17th DISTRICT, IN THE 2nd SECTION, OF COBB COUNTY, GEORGIA

PROJECT NO.
W4119

DRAWING NO.
24A-13

STATE	PROJECT NUMBER	SHEET NUMBER	TOTAL SHEETS
GEORGIA	E4020, E4030, D4230	145N	398

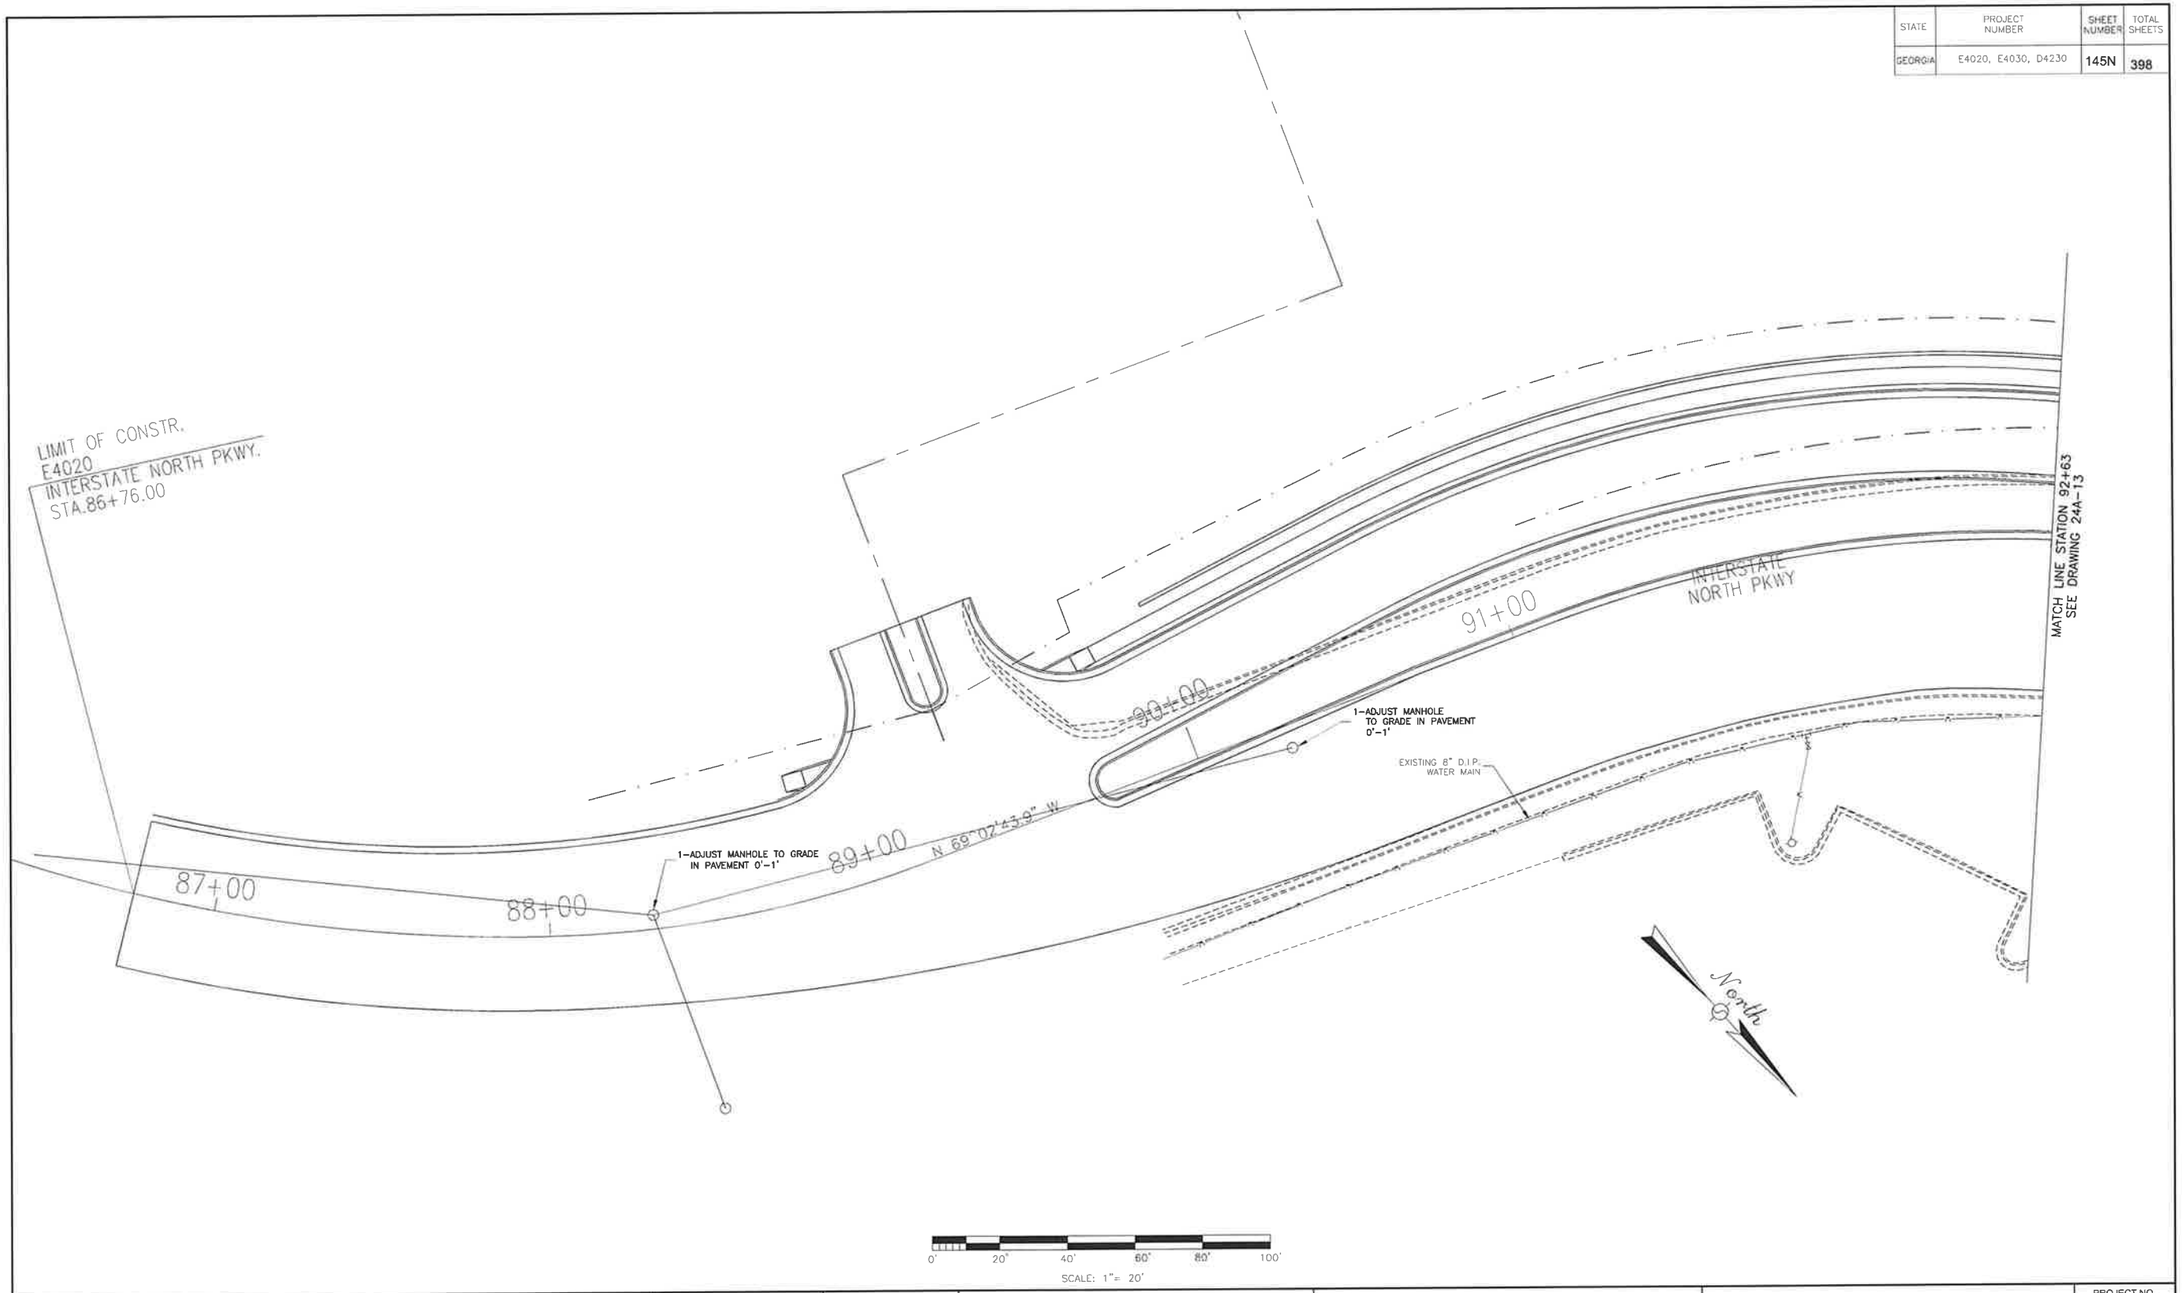

Cobb County Water System

660 South Cobb Drive
Marietta, Georgia 30060-3105
Phone (770) 423-1000

PREPARED BY:
JACOBS
Cobb County Water System
Construction Management Services
Phone: (770) 419-6365
Fax: (770) 419-6335

DESIGNED BY:	R. COOKE
DRAWN BY:	R. COOKE
REVIEWED BY:	T. STEENHOEK
APPROVED BY:	T. STEENHOEK
DATE:	JULY 2014
SCALE:	AS SHOWN

REVISIONS	
NO.	DATE

WATER SYSTEM PLANS

WINDY HILL ROAD IMPROVEMENTS

THIS PROJECT IS LOCATED IN LAND LOT 781, 804, 805, 851, 876, 875, 919, 920 & 942 OF THE 17th DISTRICT, IN THE 2nd SECTION, OF COBB COUNTY, GEORGIA

PROJECT NO.
W4119

DRAWING NO.
24A-14